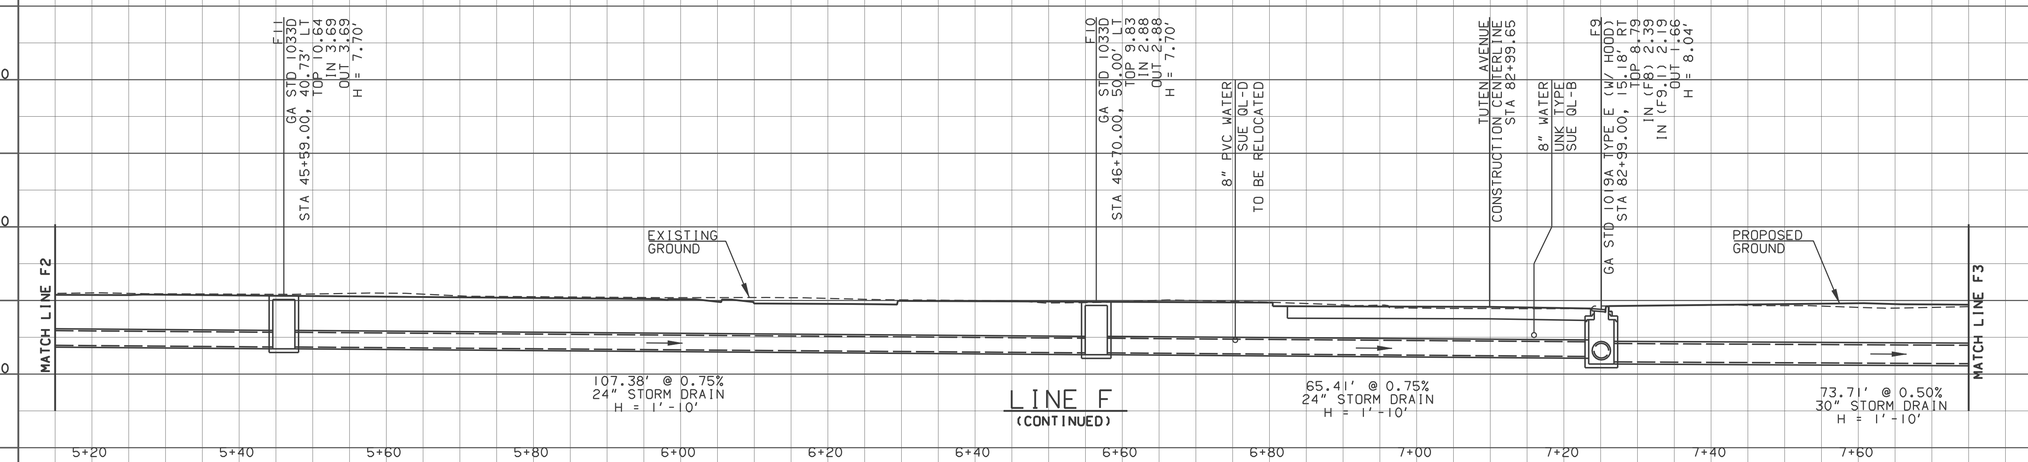

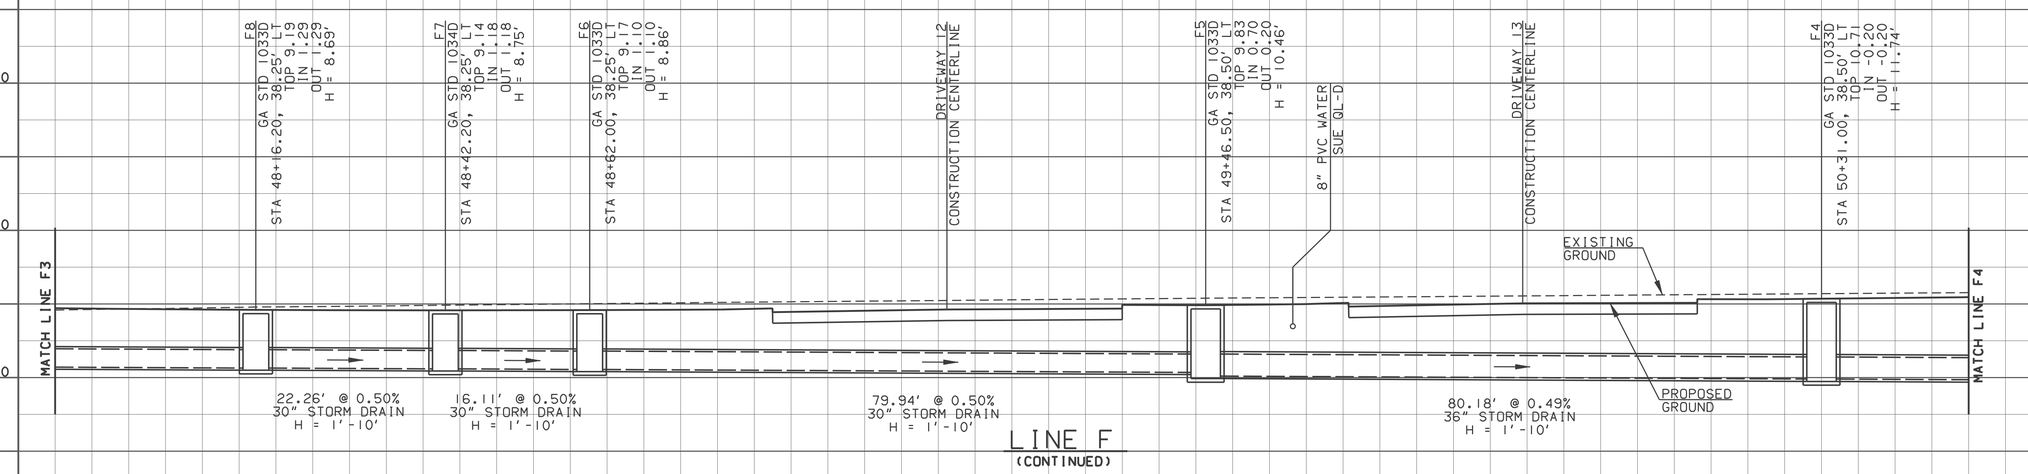

SCALE: 1"=10' HORIZONTAL, 1"=10' VERTICAL

McGee Partners, Inc.

REVISION DATES		

STATE OF GEORGIA
DEPARTMENT OF TRANSPORTATION

OFFICE: URBAN DESIGN

DRAINAGE

SR 25 CO / WEST BAY STREET IMPROVEMENTS

DRAWING No. 22-012

GPLN