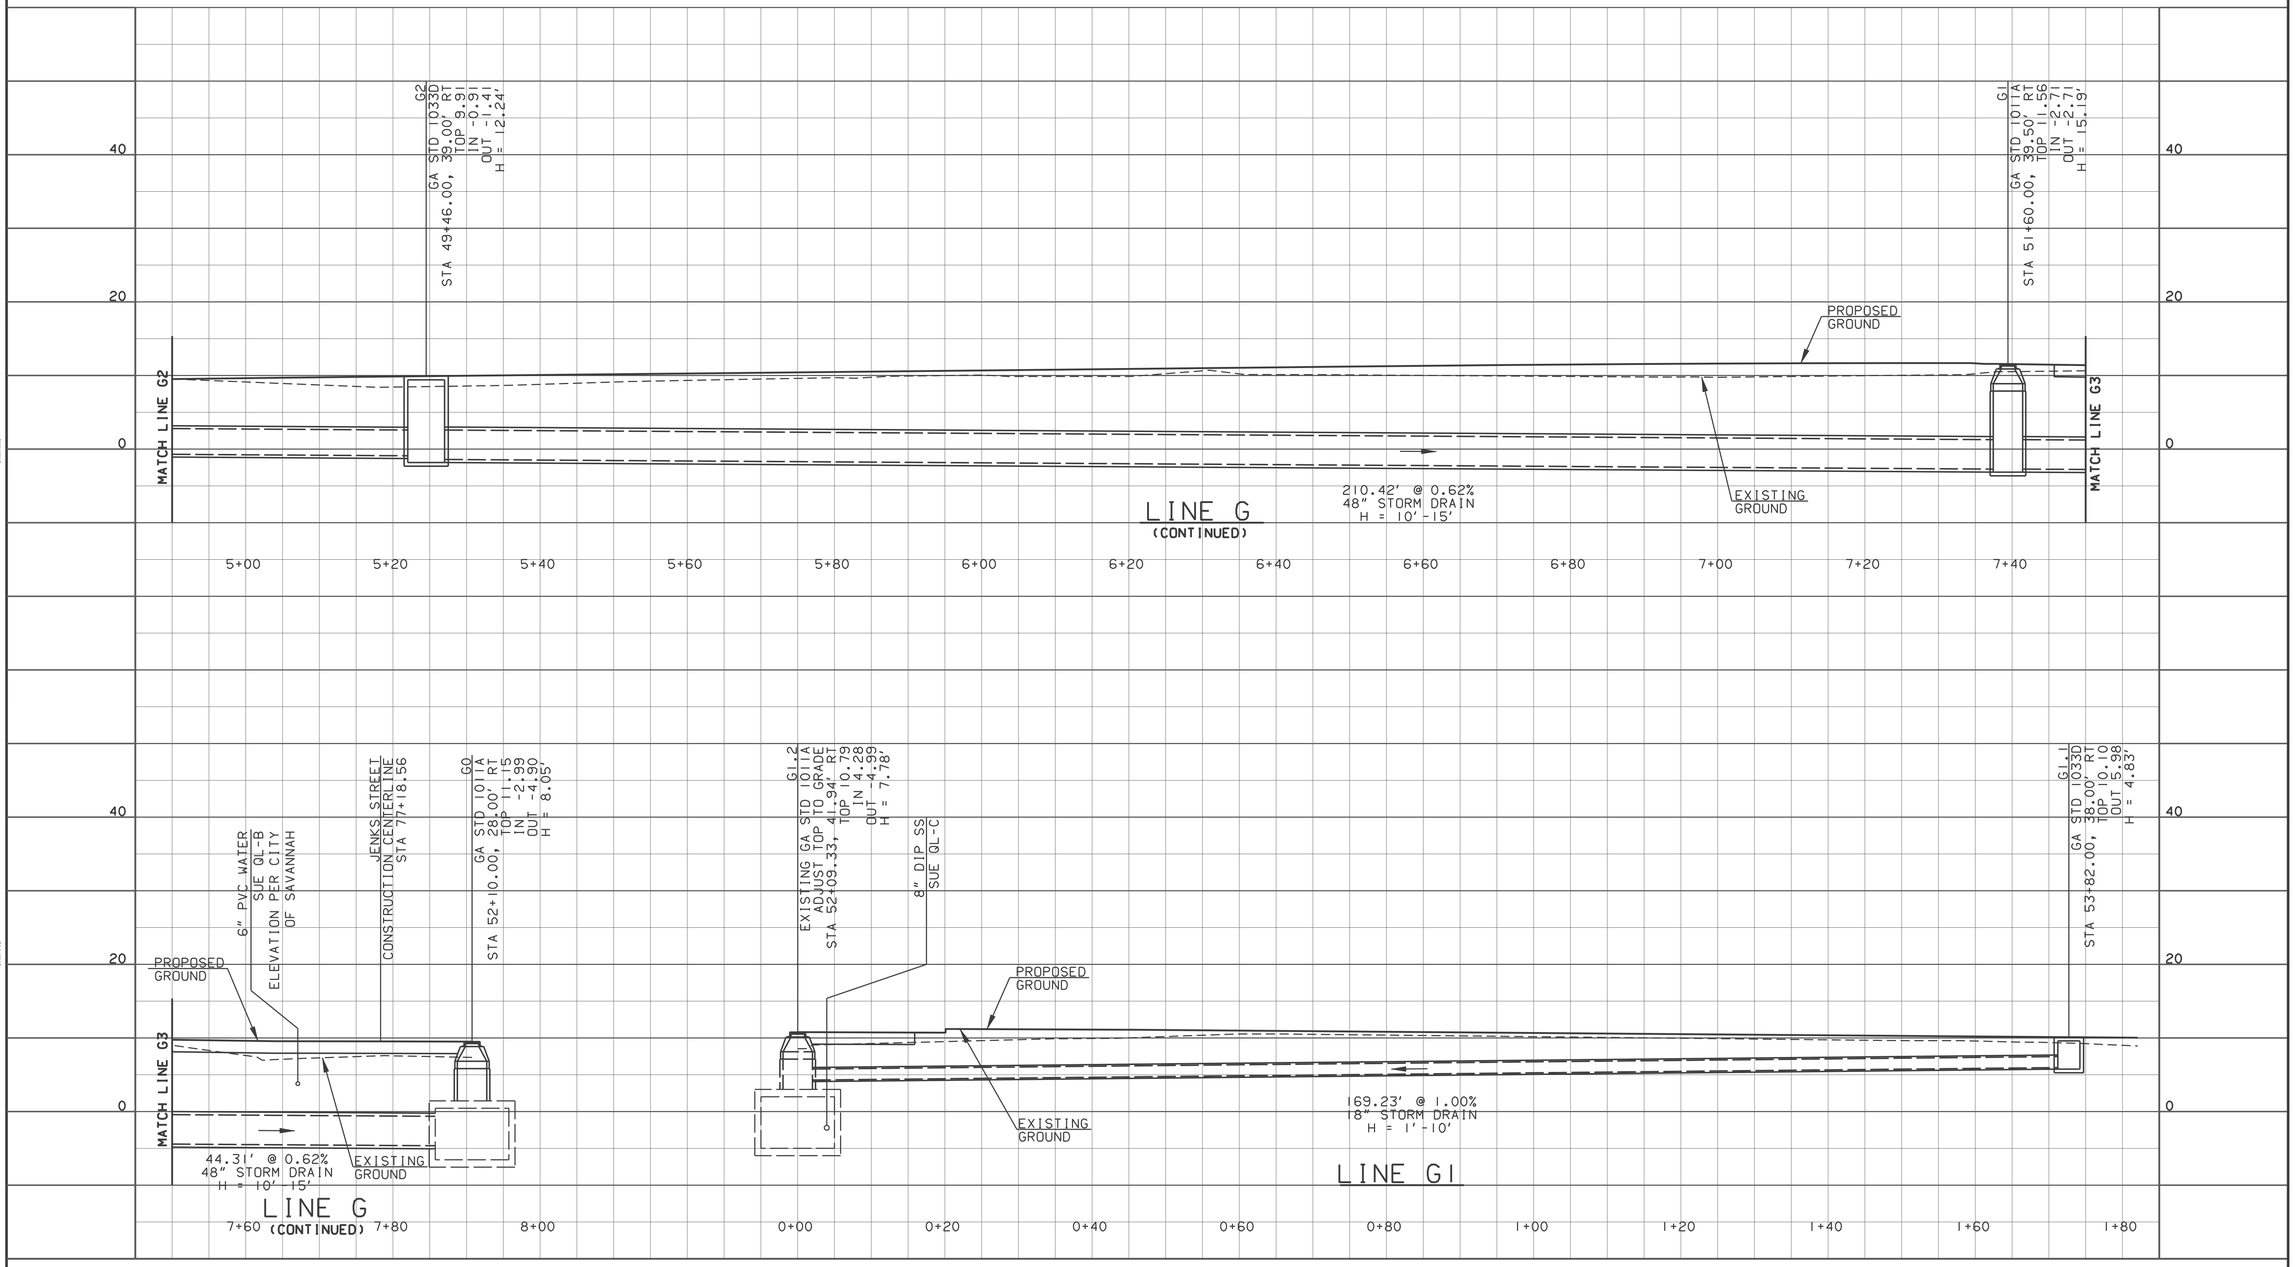

SCALE: 1"=10' HORIZONTAL, 1"=10' VERTICAL

REVISION DATES		

McGee Partners, Inc.

STATE OF GEORGIA
DEPARTMENT OF TRANSPORTATION

OFFICE: URBAN DESIGN

DRAINAGE

SR 25 CO / WEST BAY STREET
IMPROVEMENTS

DRAWING No.
22-017

GPLN