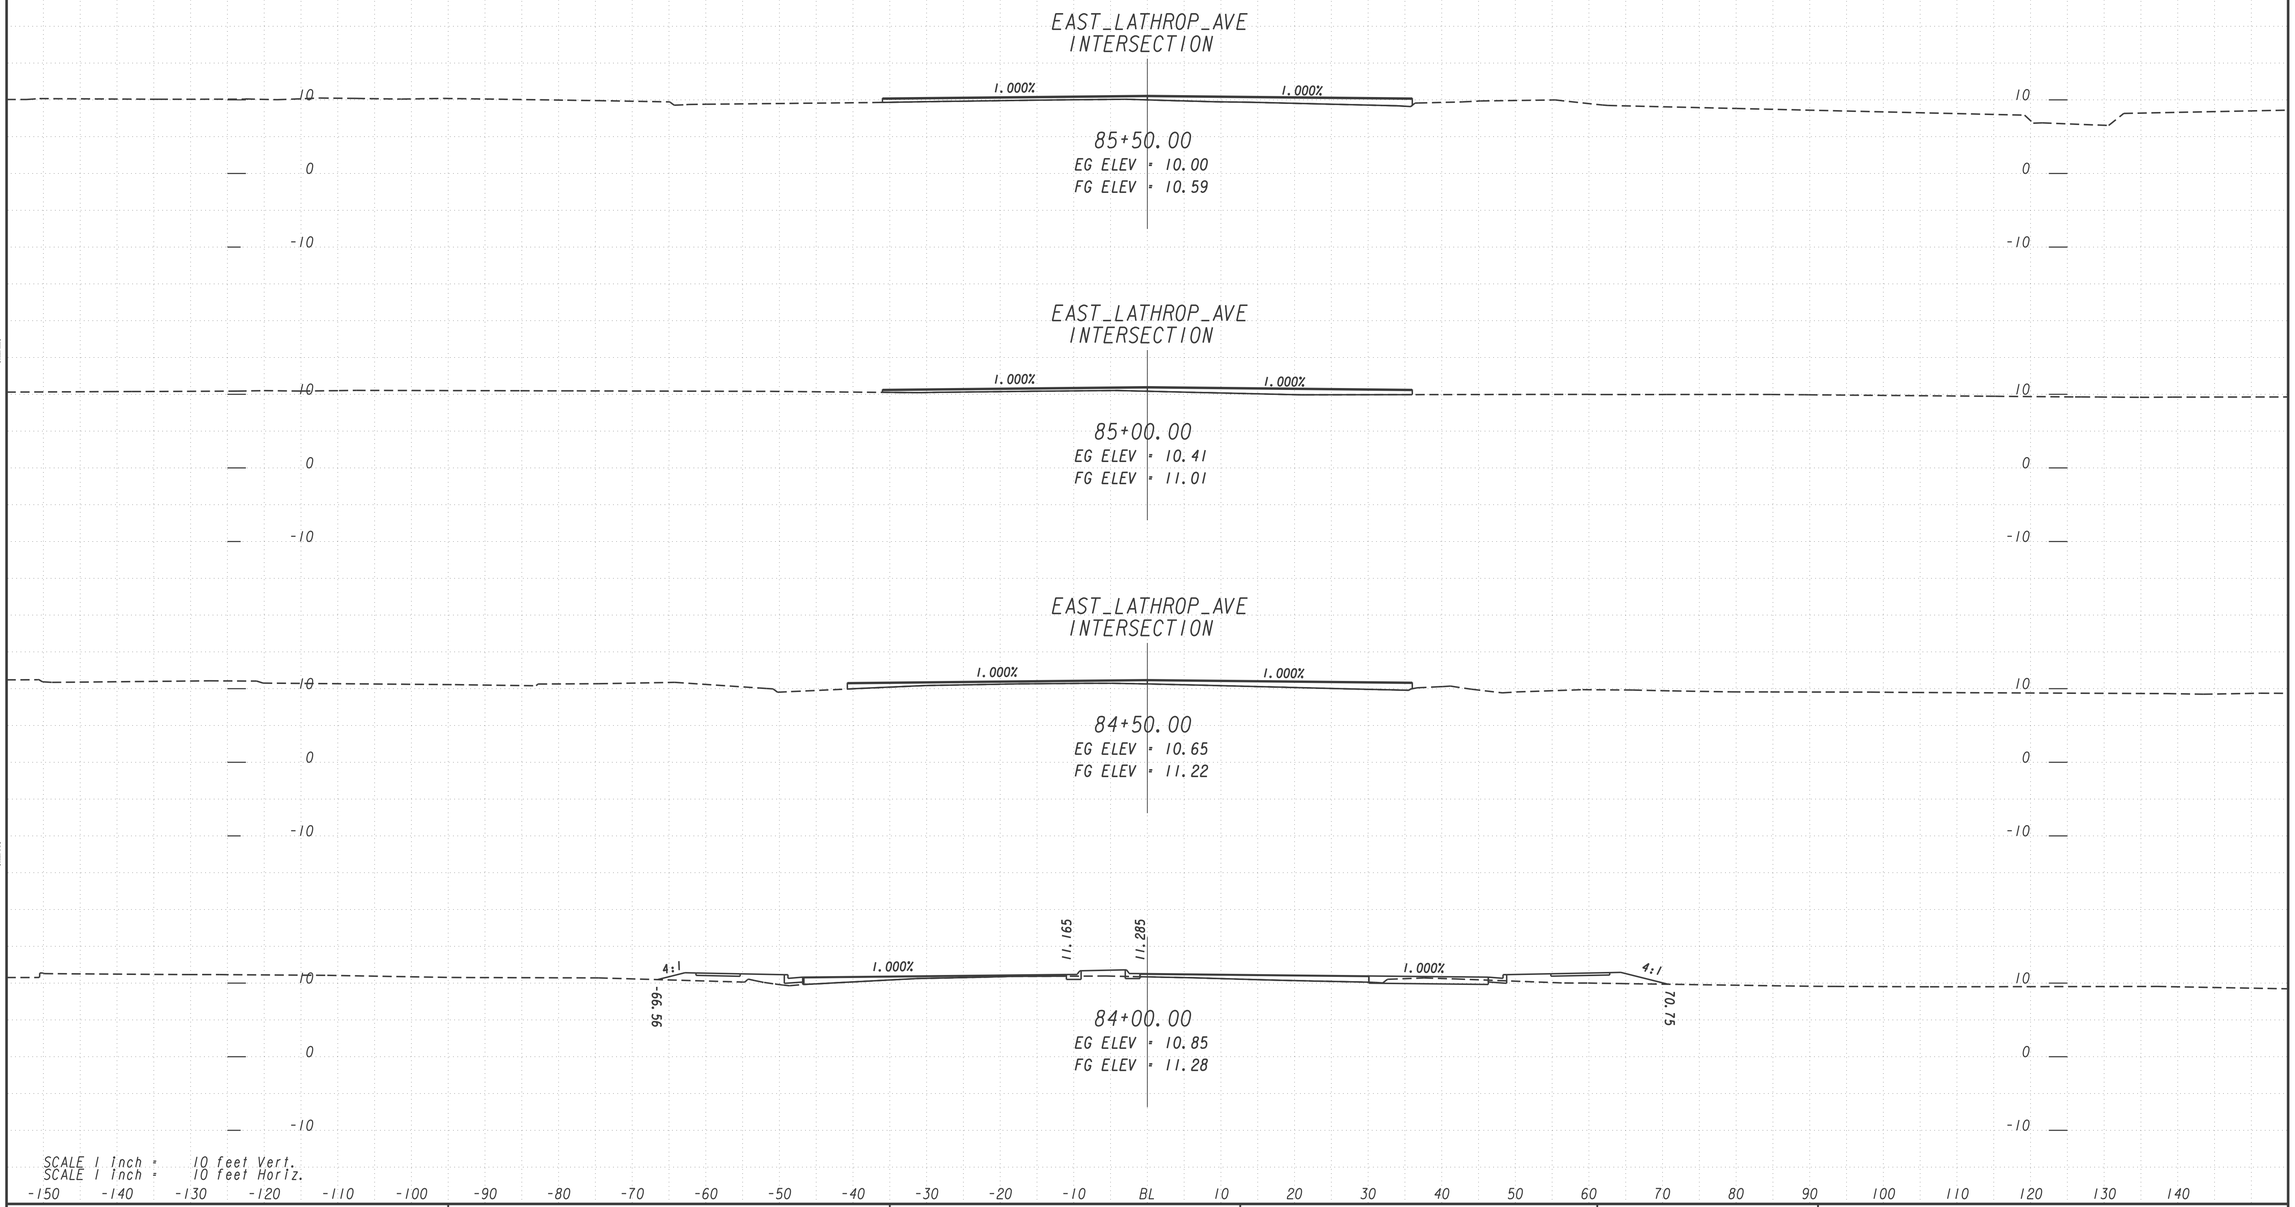

McGee Partners, Inc.

REVISION DATES

STATE OF GEORGIA
DEPARTMENT OF TRANSPORTATION

OFFICE: URBAN DESIGN

EARTHWORK CROSS SECTIONS

SR 25 CO / WEST BAY STREET IMPROVEMENTS

DRAWING No. 23-040

GPLN