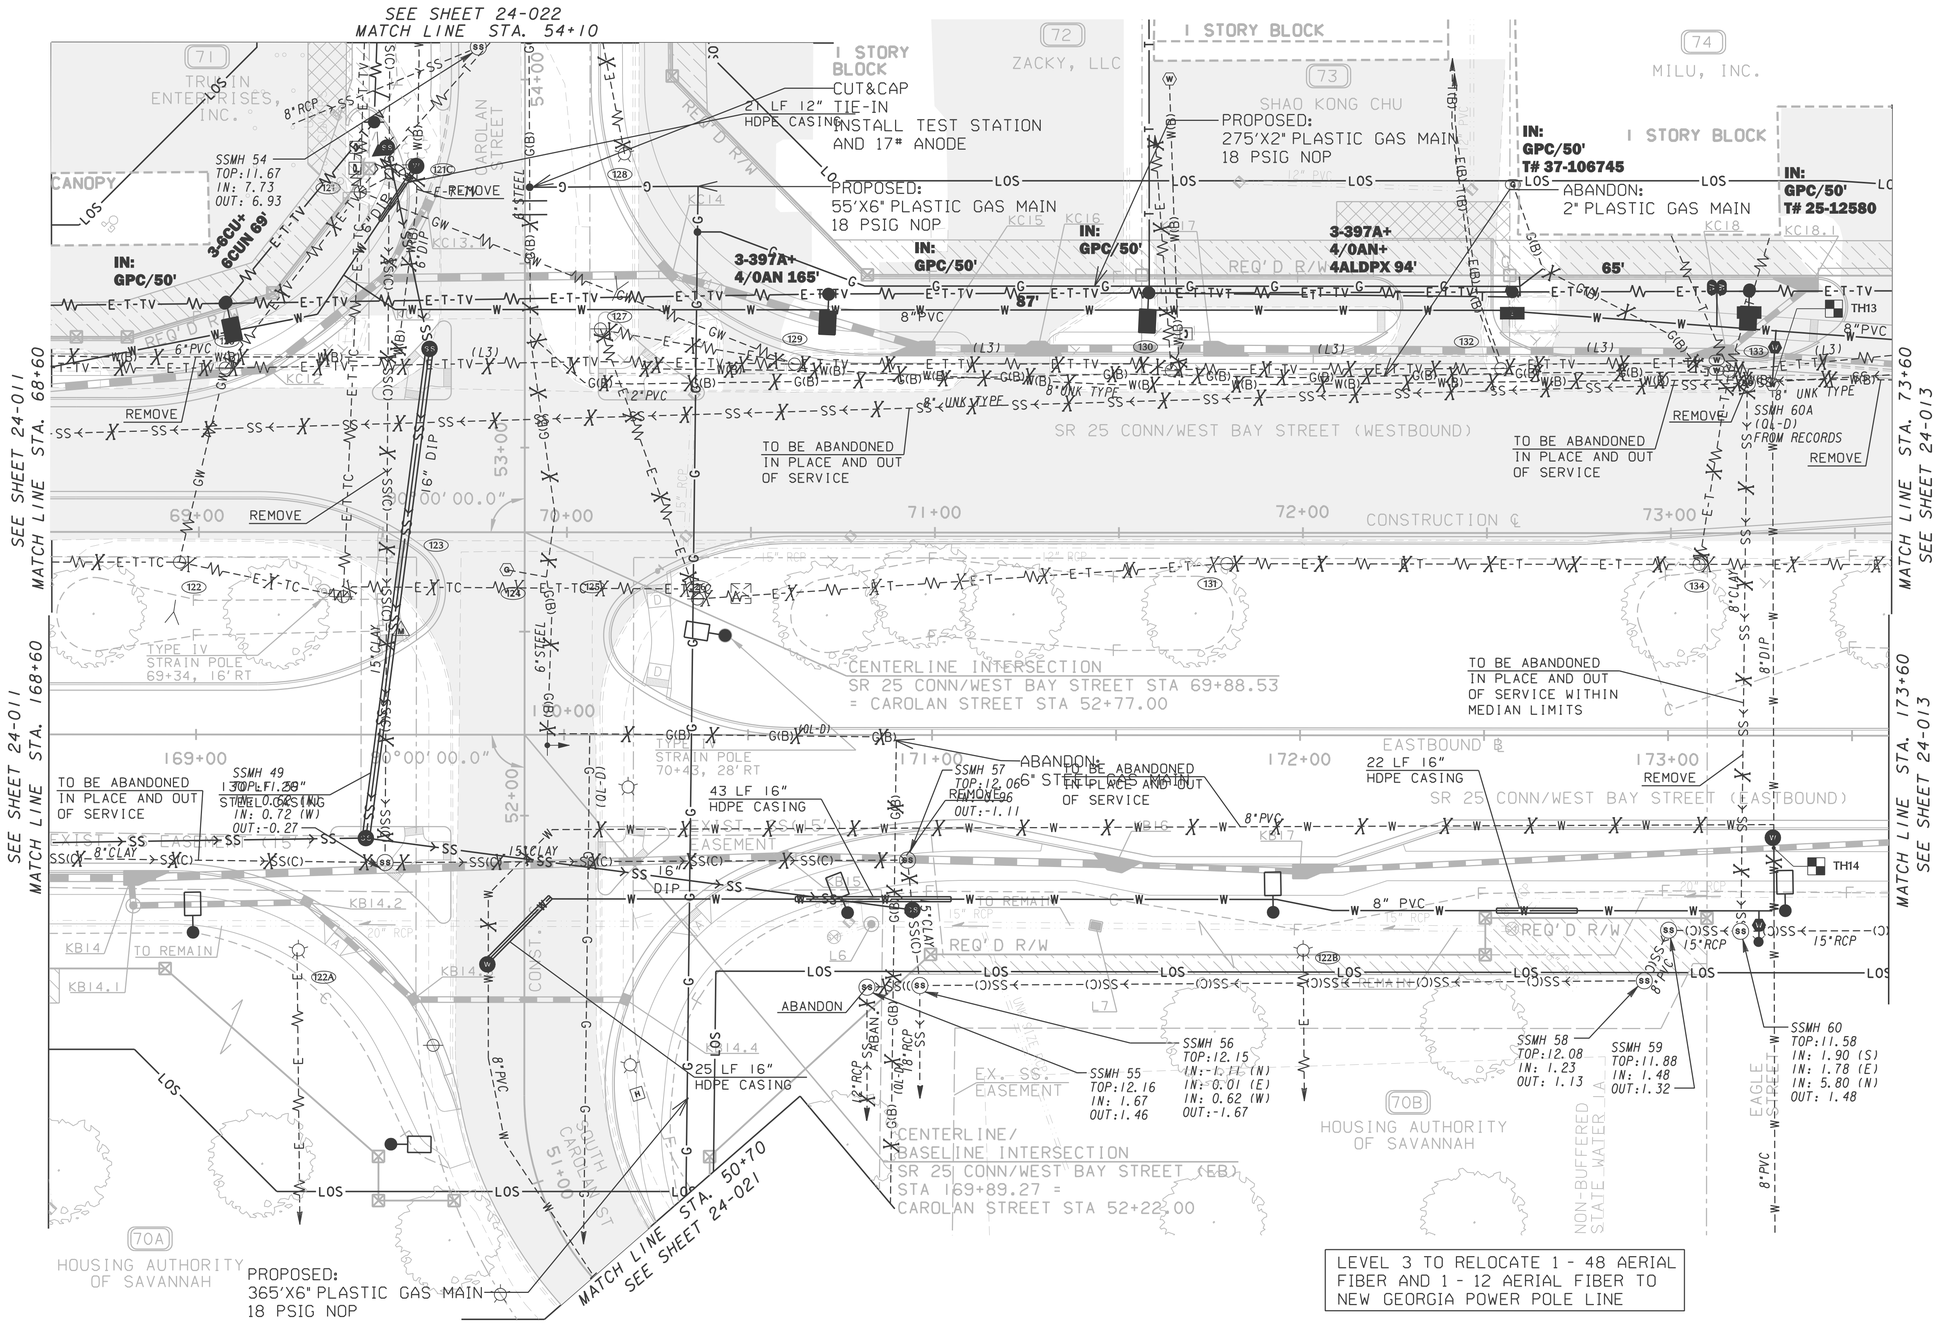

McGee Partners, Inc.

SCALE IN FEET
0 20 40 80

REVISION DATES

STATE OF GEORGIA
DEPARTMENT OF TRANSPORTATION
OFFICE: URBAN DESIGN

UTILITY PLANS

SR 25 CO / WEST BAY STREET IMPROVEMENTS

DRAWING No. 24-012