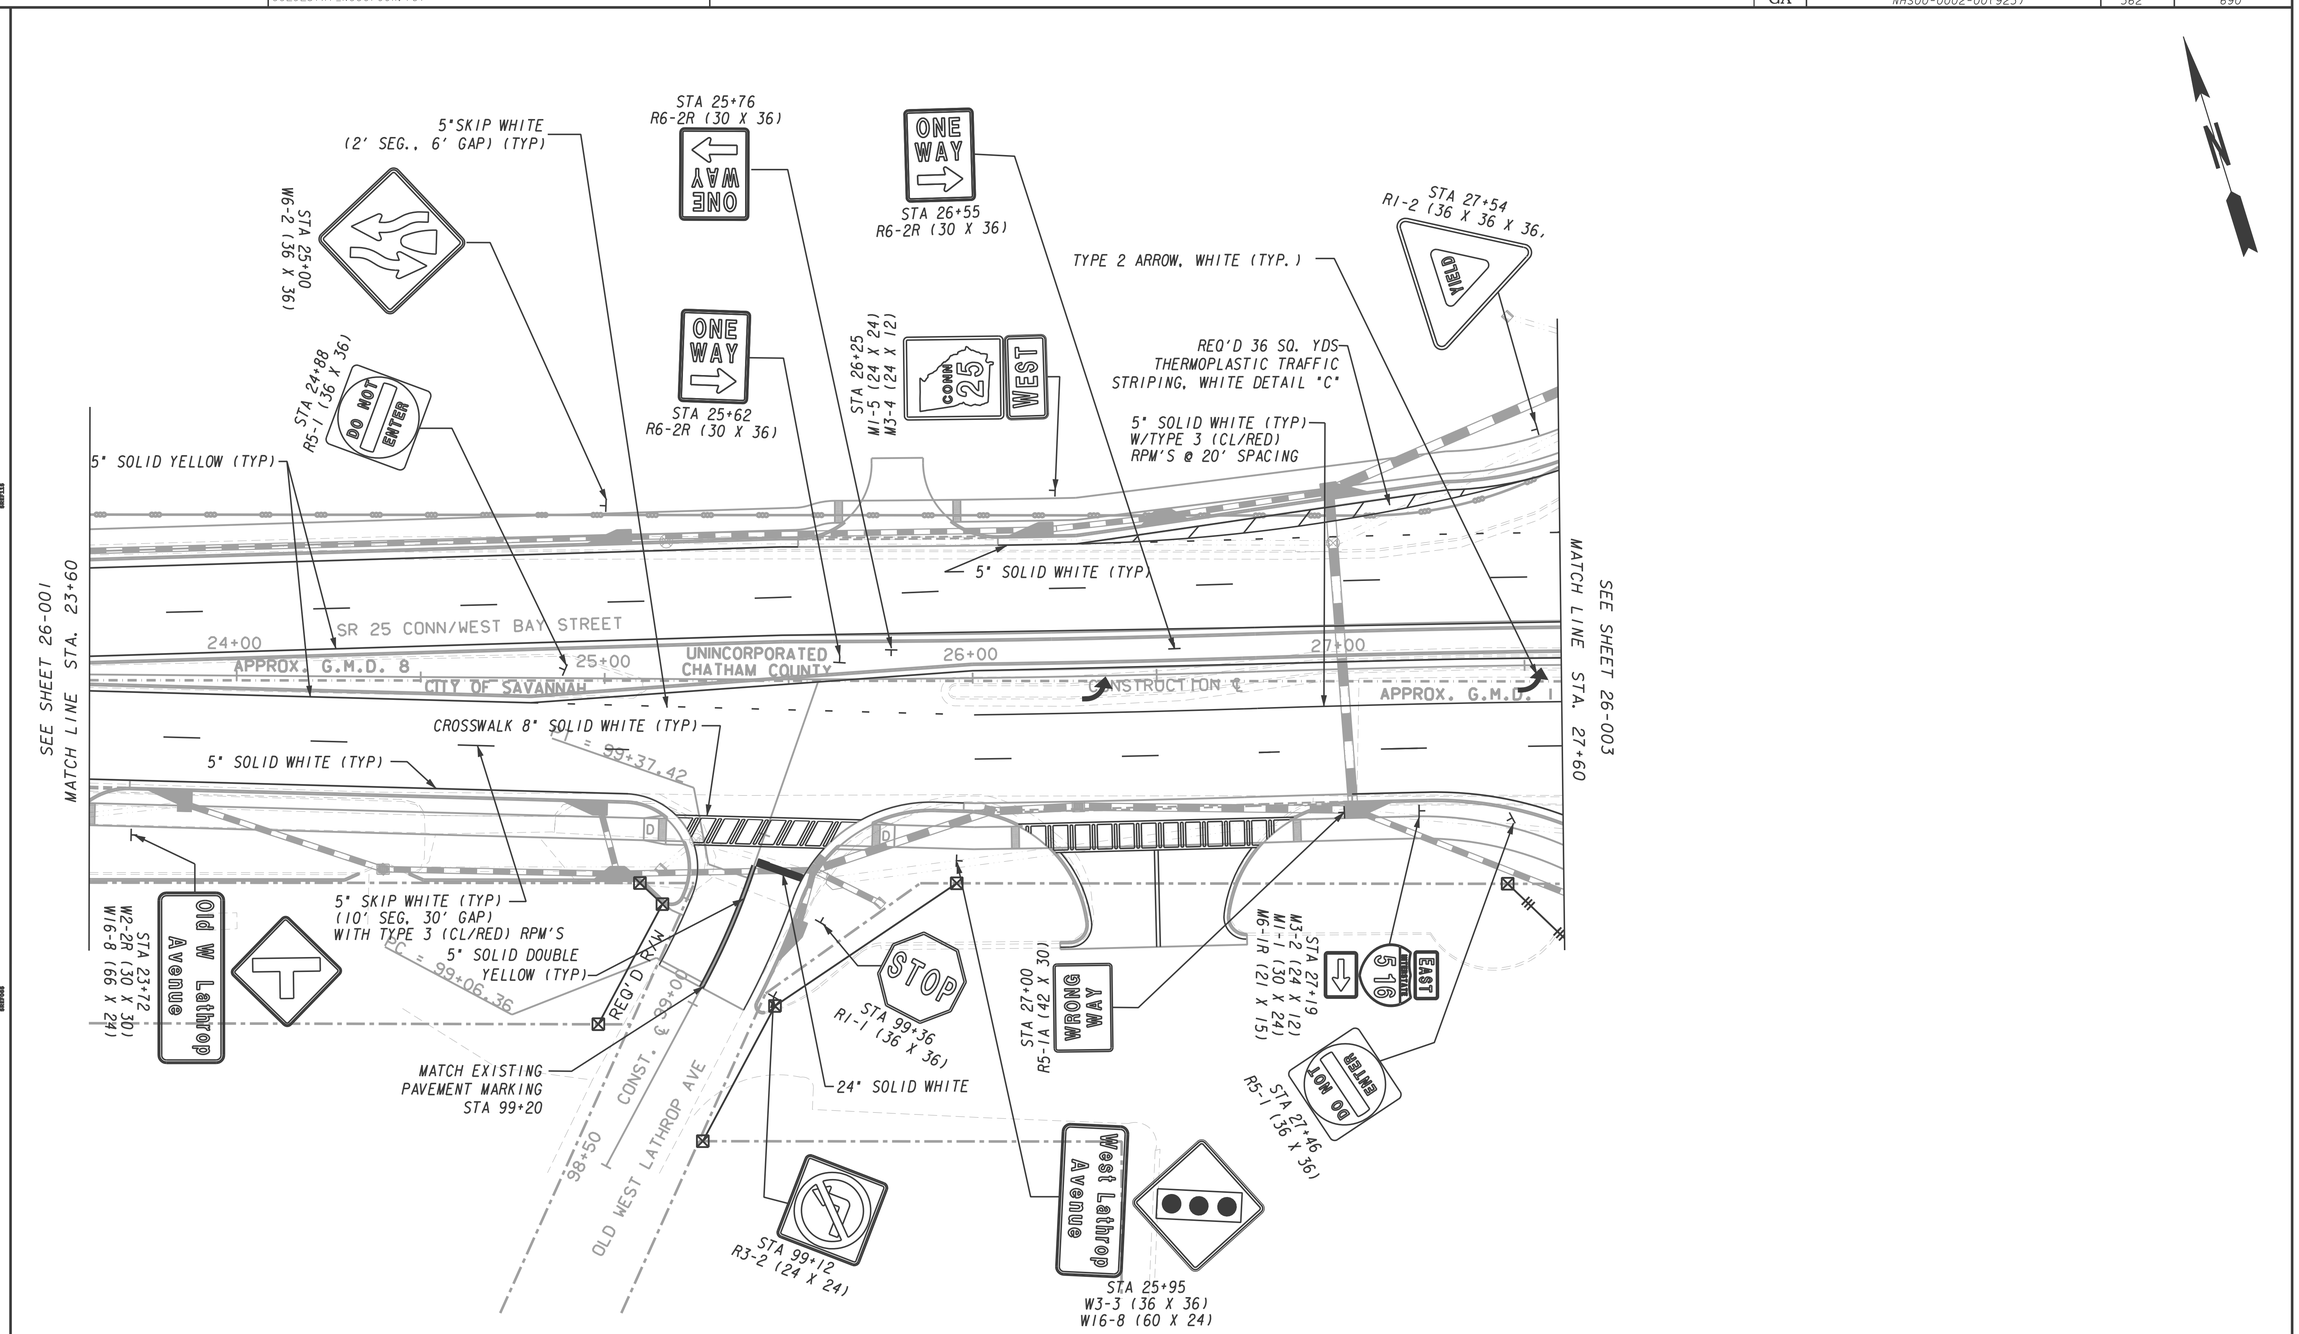

McGee Partners, Inc.

SCALE IN FEET
0 20 40 80

REVISION DATES		

STATE OF GEORGIA
DEPARTMENT OF TRANSPORTATION
OFFICE: URBAN DESIGN

SIGNING AND MARKING PLANS

SR 25 CO / WEST BAY STREET
IMPROVEMENTS

DRAWING No. 26-002

GPLN