EXHIBIT "A"

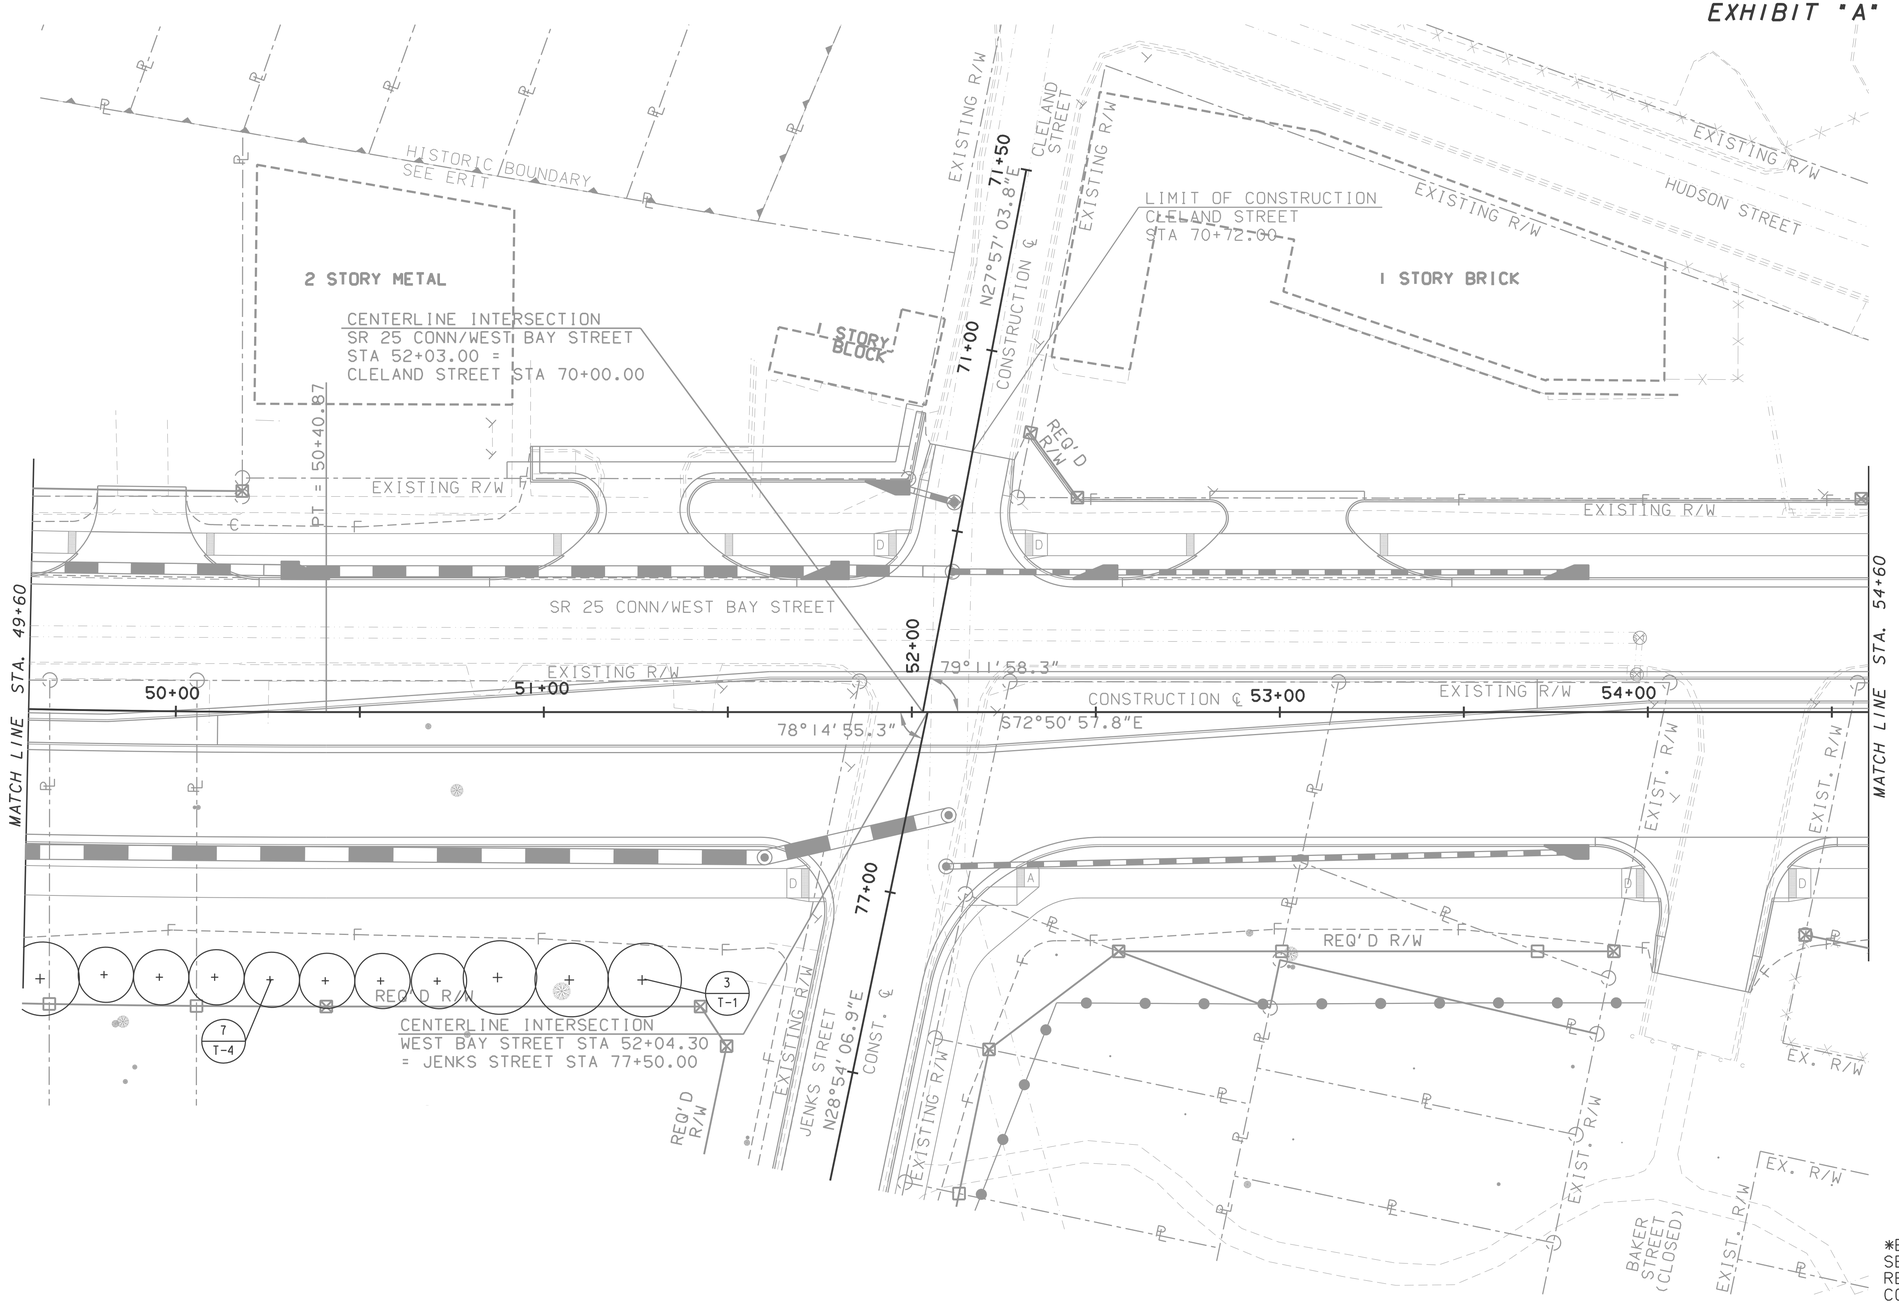

PROPERTY AND EXISTING R/W LINE	
REQUIRED R/W LINE	
RIGHT OF WAY MARKER	
CENTERLINE	
DITCH OR SWALE	
TYPICAL SECTION DITCH	
TOP OF CUT	
TOE OF FILL	
EASEMENT FOR CONSTR & MAINTENANCE OF SLOPES	
EASEMENT FOR CONSTR OF SLOPES	
EASEMENT FOR CONSTR OF DRIVES	
EXISTING PAVEMENT	

McGee Partners, Inc.

SCALE IN FEET
0 20 40 80

REVISION DATES

STATE OF GEORGIA
DEPARTMENT OF TRANSPORTATION
OFFICE: URBAN DESIGN

LANDSCAPING PLANS

SR 25 CO / WEST BAY STREET IMPROVEMENTS

DRAWING No. 29-004

GPLN