PROJECT NUMBER	SHEET NO.	TOTAL SHEETS
NHS00-0002-00(923)	495	690

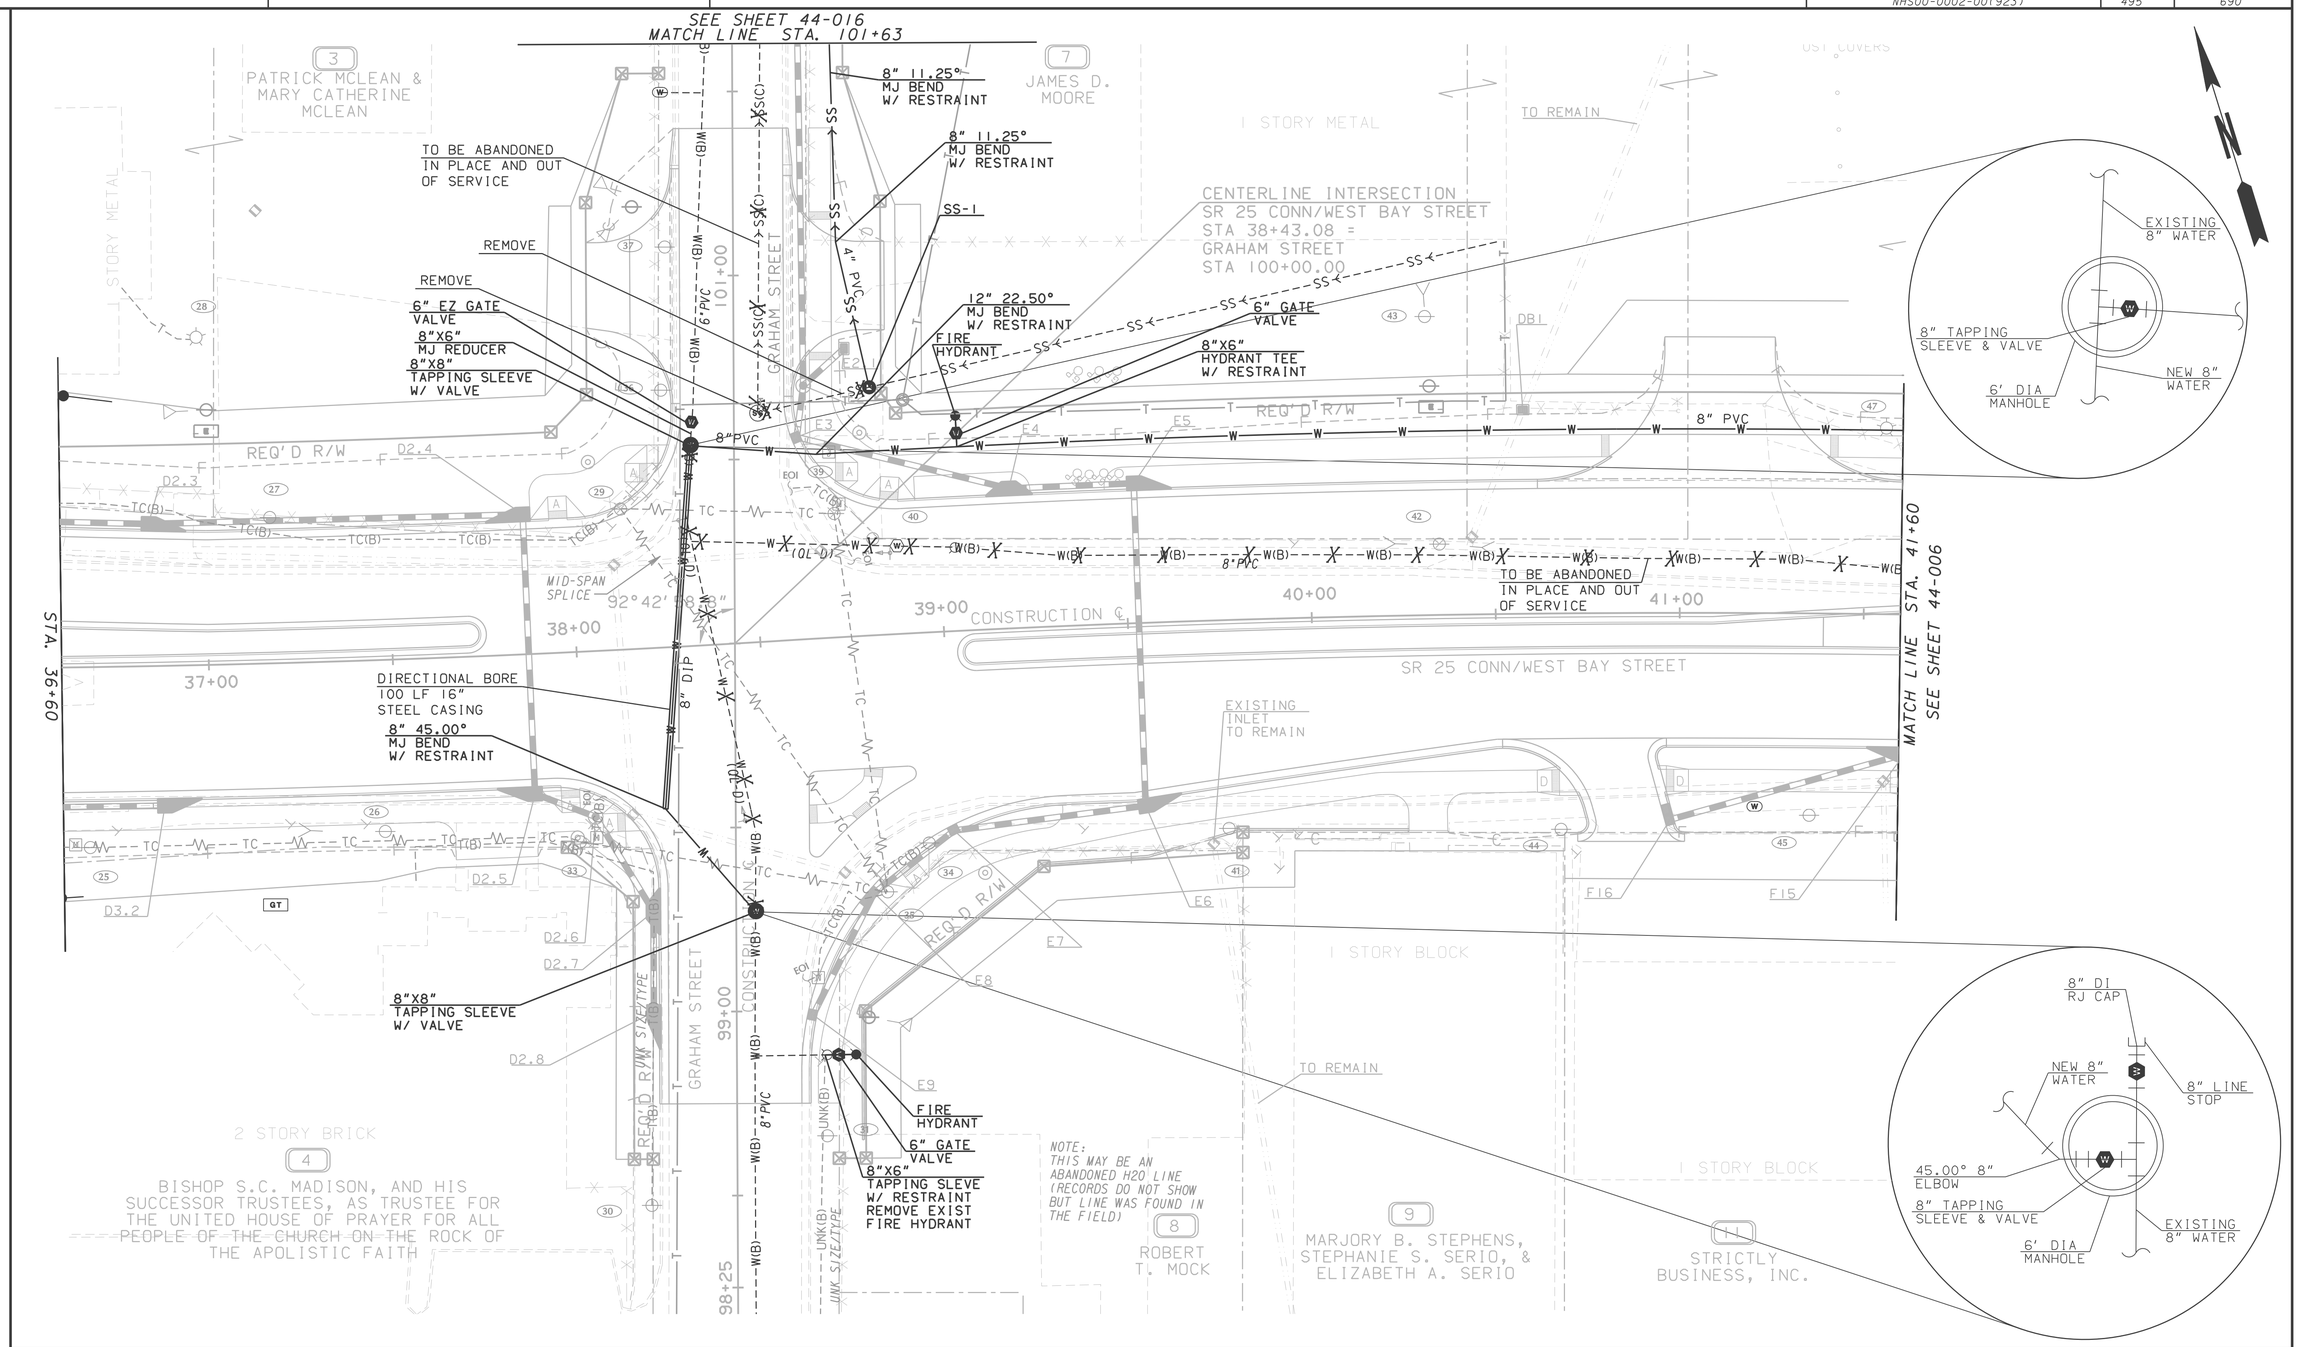

McGee Partners, Inc.

SCALE IN FEET
0 20 40 80

REVISION DATES		

STATE OF GEORGIA
DEPARTMENT OF TRANSPORTATION

OFFICE: URBAN DESIGN

CITY OF SAVANNAH
WATER AND SEWER RELOCATIONS

SR 25 CO / WEST BAY STREET IMPROVEMENTS

DRAWING No. 44-005

GPLN