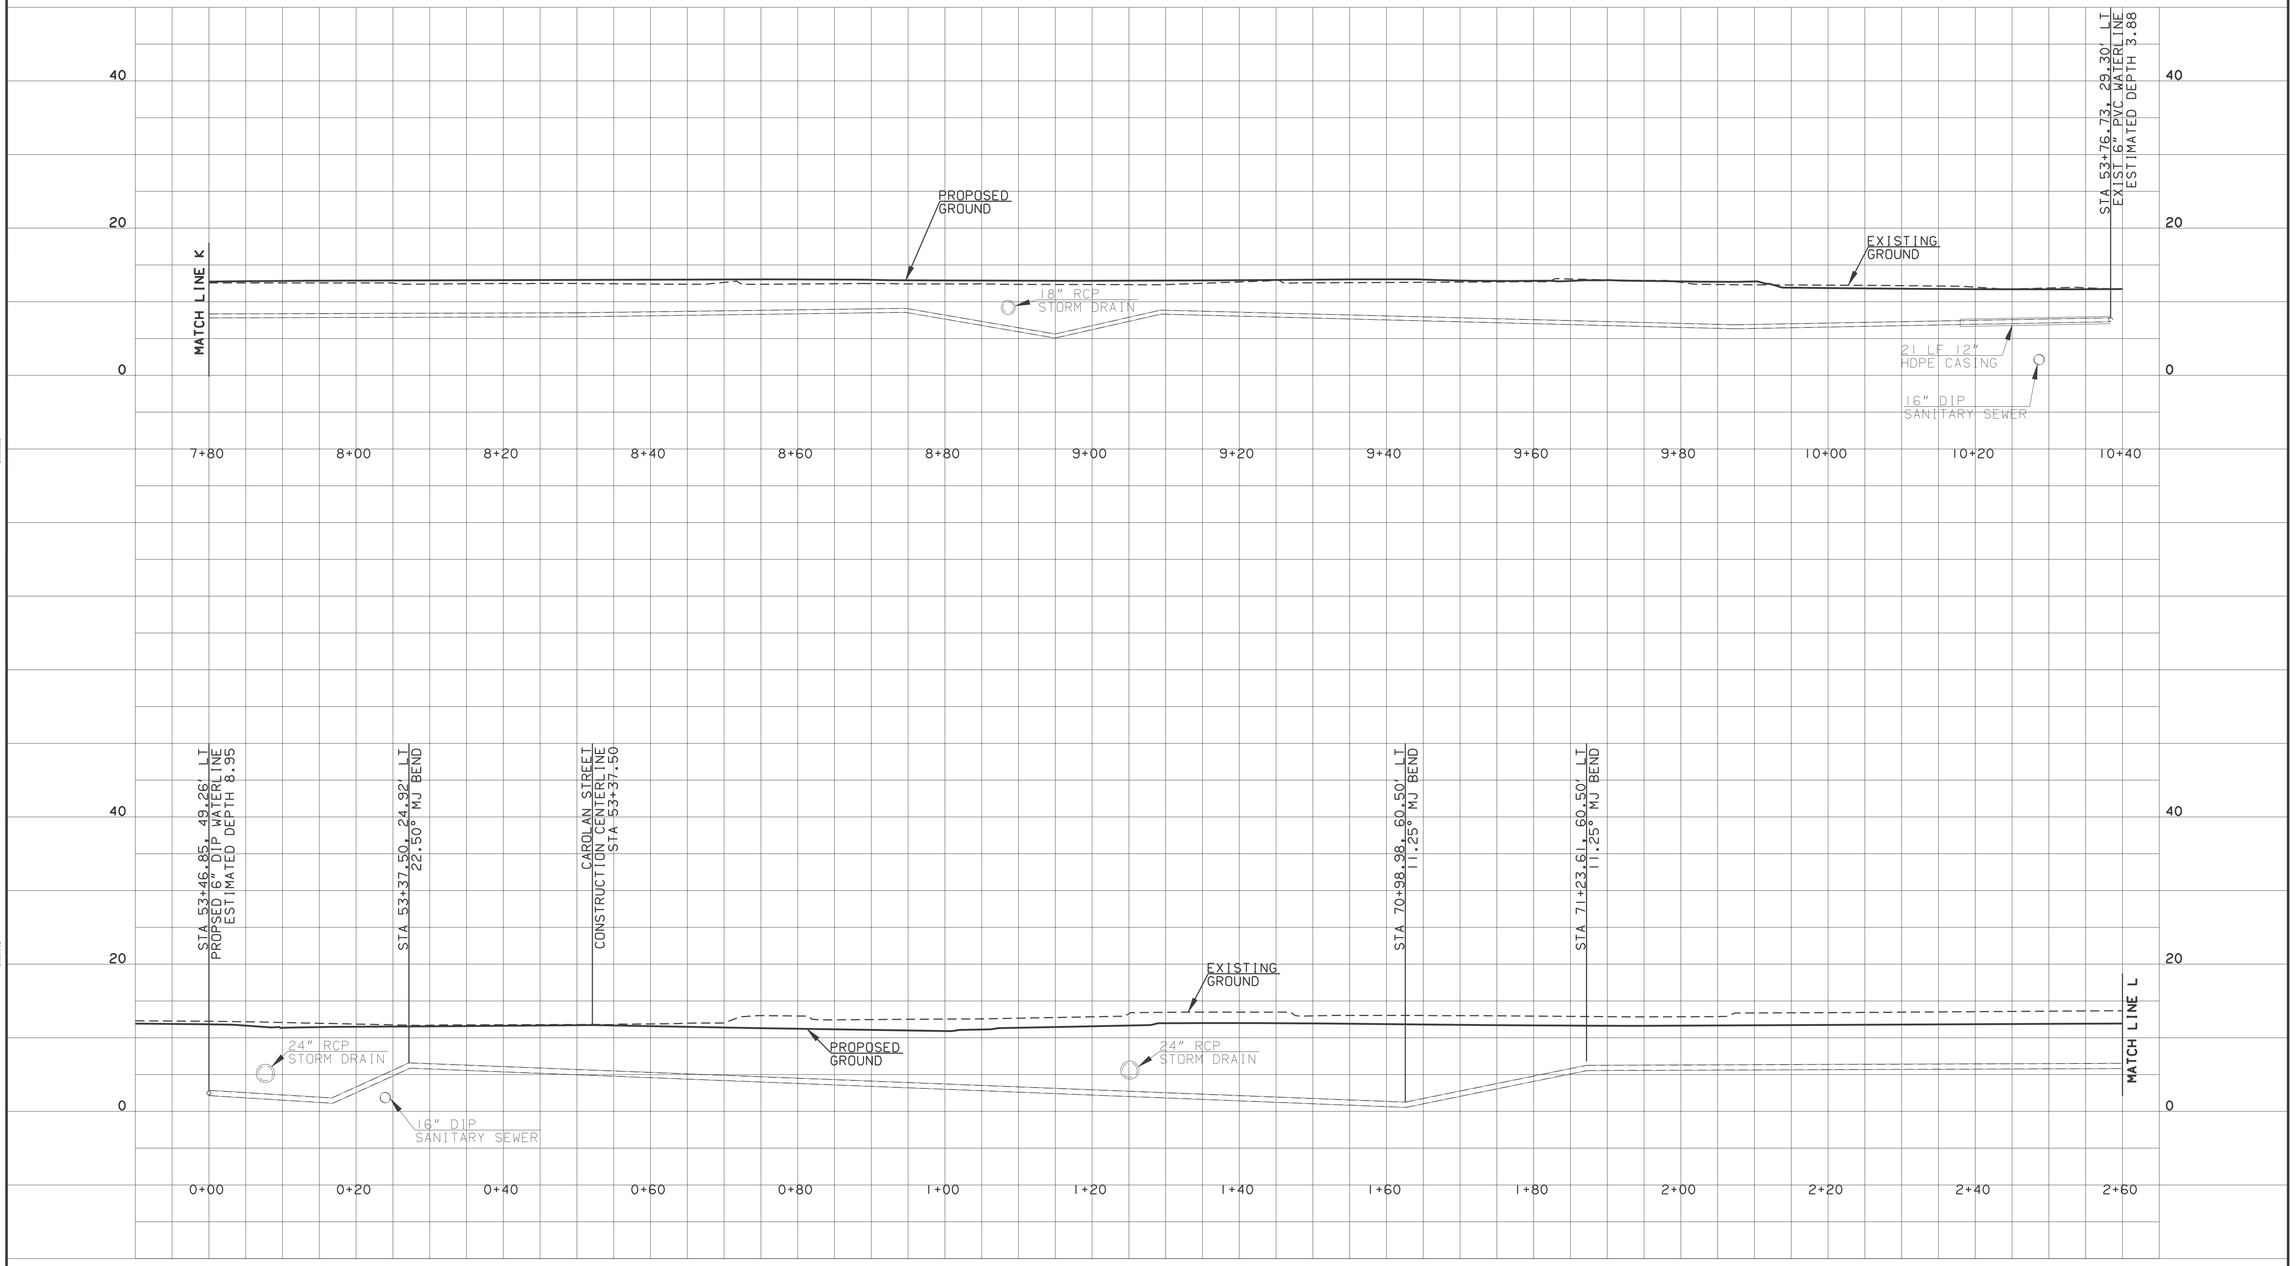

REVISION DATES		

McGee Partners, Inc.

STATE OF GEORGIA
DEPARTMENT OF TRANSPORTATION
OFFICE: URBAN DESIGN

CITY OF SAVANNAH
WATER AND SEWER RELOCATIONS
SR 25 CO / WEST BAY STREET
IMPROVEMENTS

DRAWING No. 44-027

GPLN