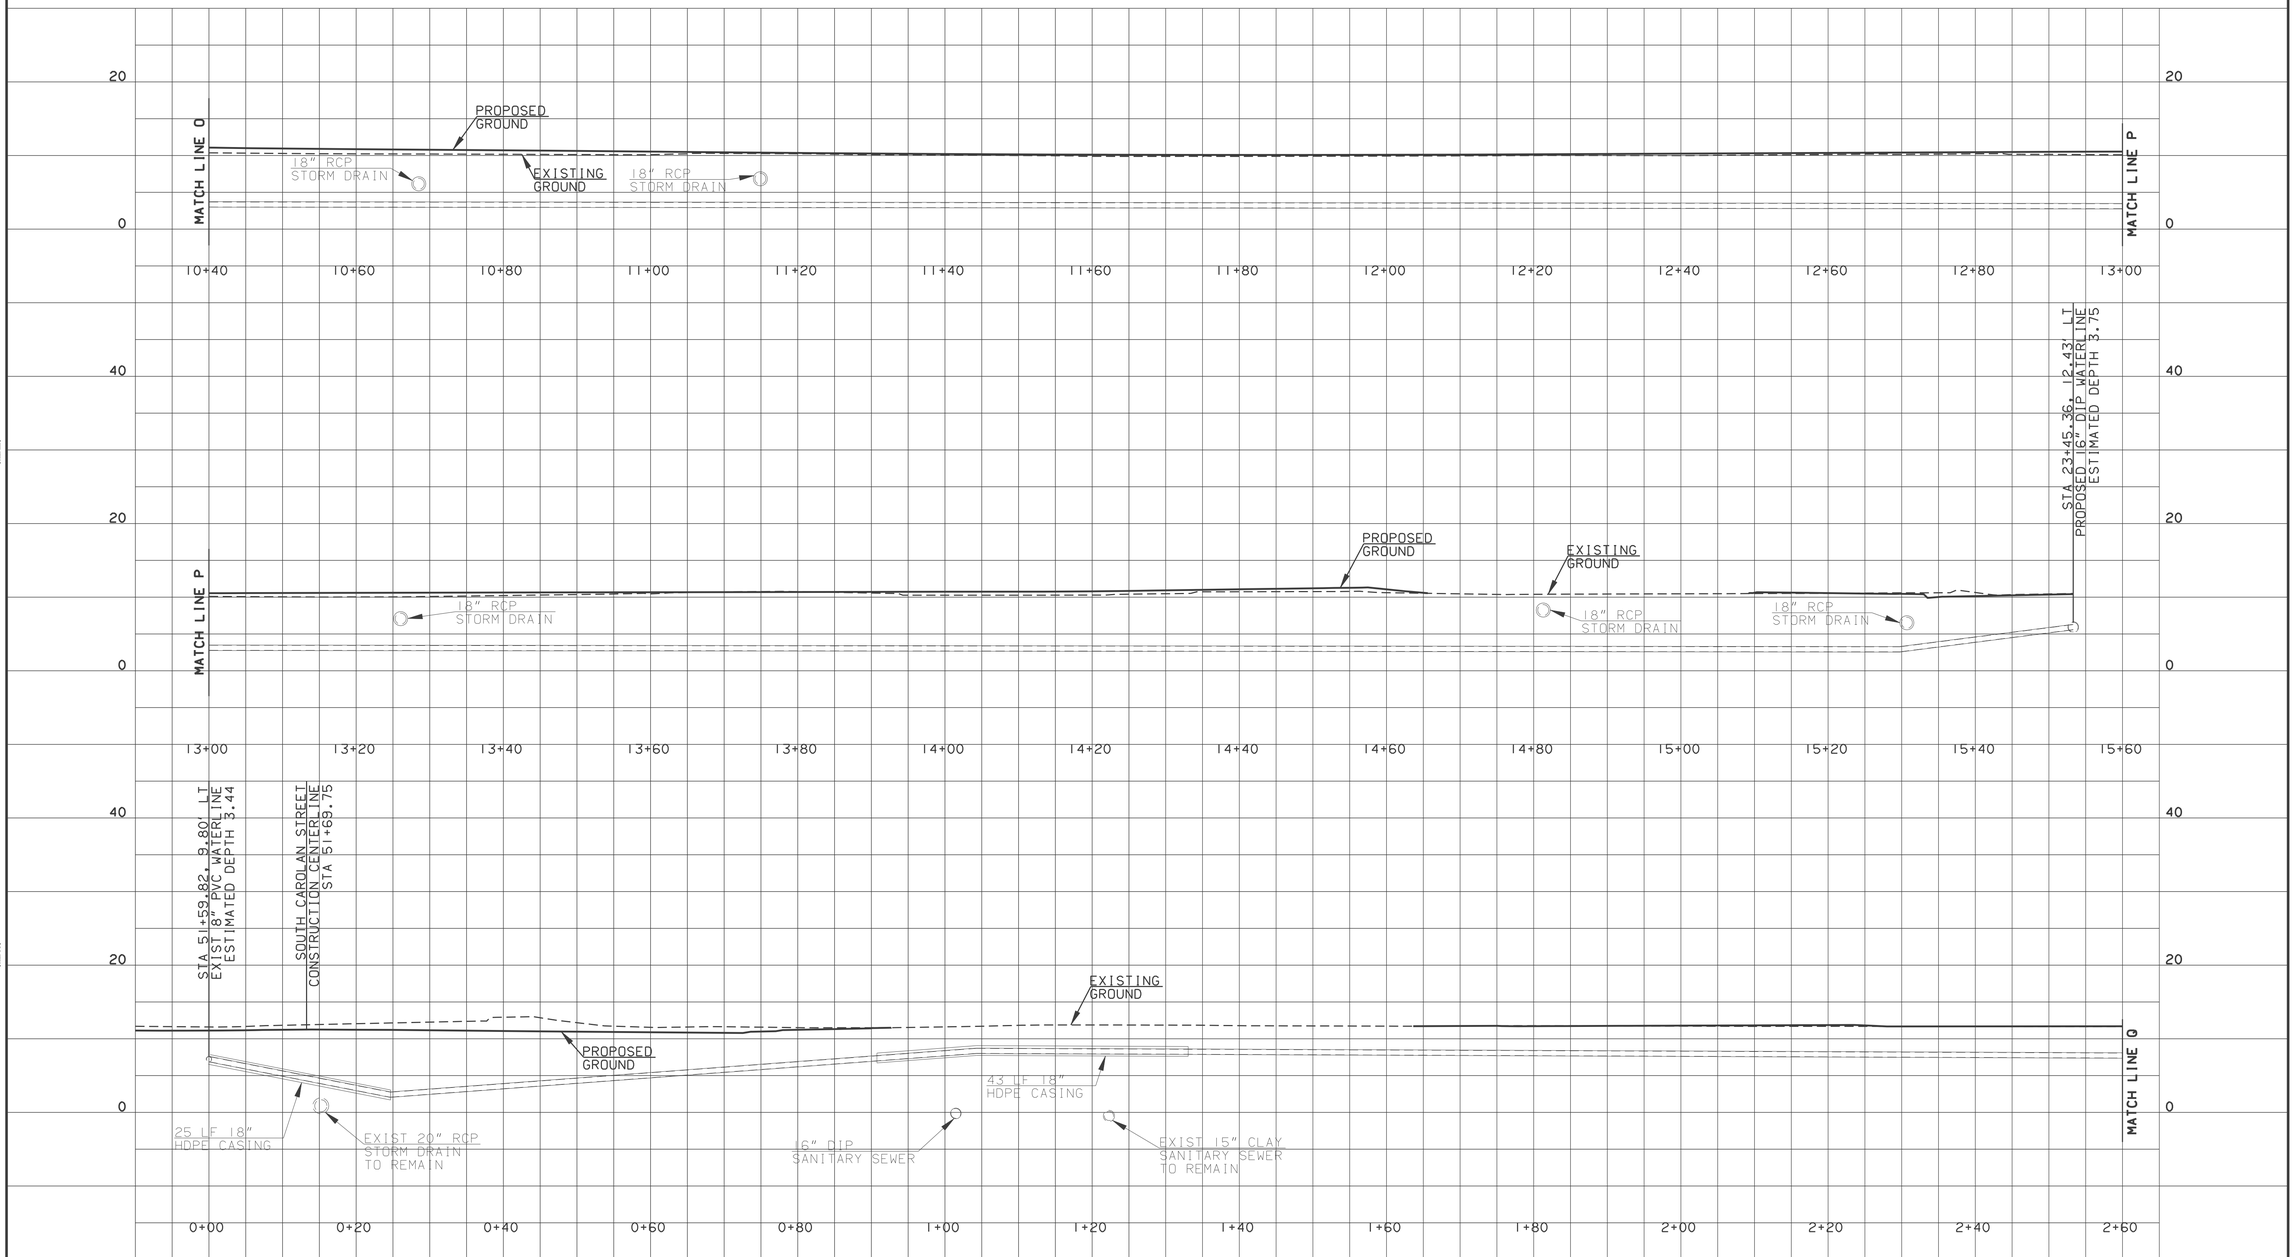

REVISION DATES	

McGee Partners, Inc.

STATE OF GEORGIA
DEPARTMENT OF TRANSPORTATION

OFFICE: URBAN DESIGN

CITY OF SAVANNAH
WATER AND SEWER RELOCATIONS

SR 25 CO / WEST BAY STREET IMPROVEMENTS

DRAWING No. 44-029

GPLW