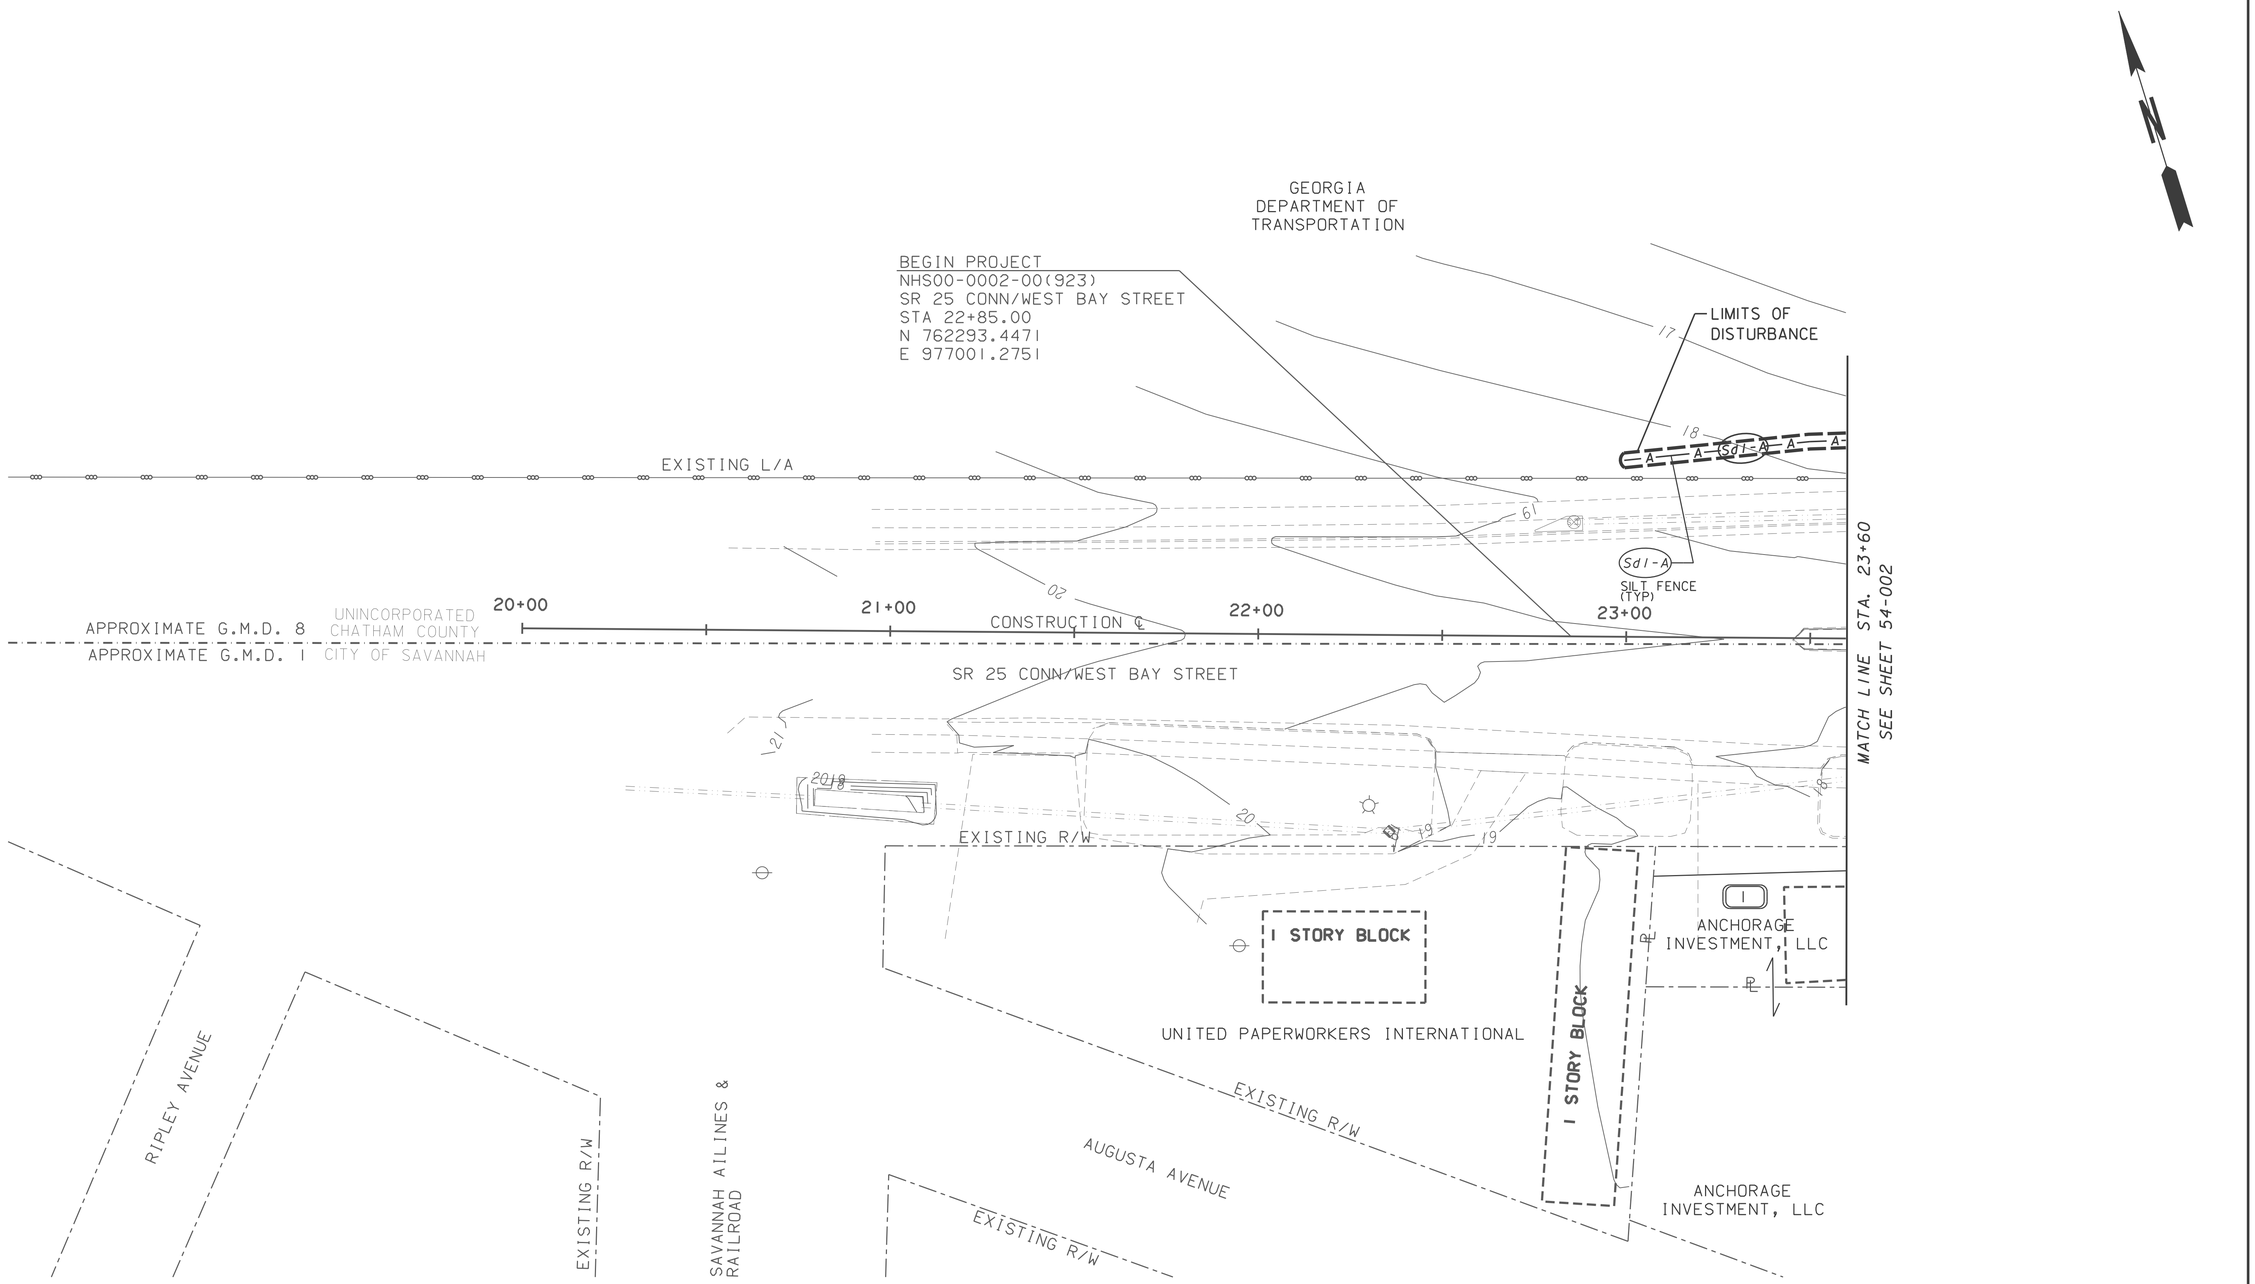

REVISION DATES		

McGee Partners, Inc.

SCALE IN FEET
0 20 40 80

STATE OF GEORGIA
DEPARTMENT OF TRANSPORTATION
OFFICE: URBAN DESIGN

BMP LOCATION DETAILS
PHASE 1 - PERIMETER CONTROL
SR 25 CO / WEST BAY STREET
IMPROVEMENTS

DRAWING No.
54-001

GPLN