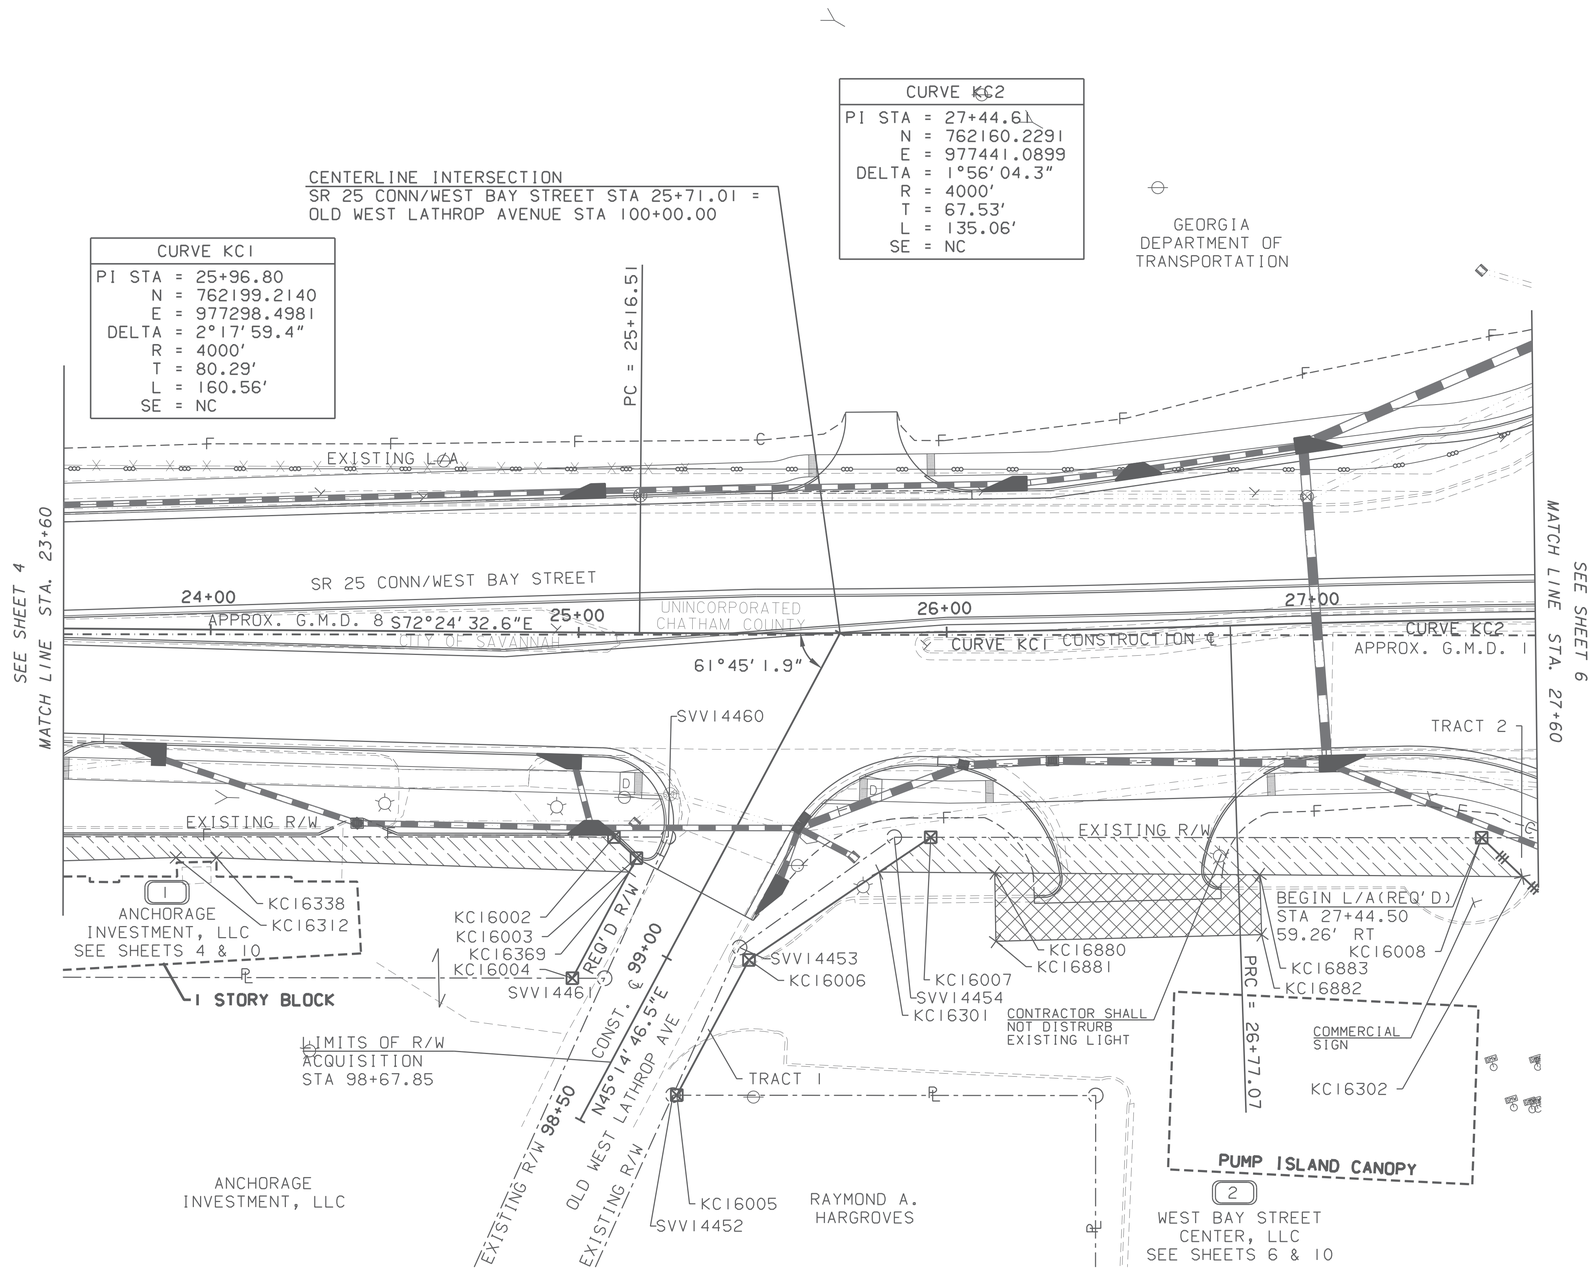

P.C. STA. 25+16.51
N 762223.4794
E 977221.9621

P.R.C. STA. 26+77.07
N 762178.0395
E 977375.9462

PROPERTY AND EXISTING R/W LINE
REQUIRED R/W LINE
CONSTRUCTION LIMITS
EASEMENT FOR CONSTR & MAINTENANCE OF SLOPES
EASEMENT FOR CONSTR OF SLOPES
EASEMENT FOR CONSTR OF DRIVES

BEGIN LIMIT OF ACCESS.....BLA
END LIMIT OF ACCESS.....ELA
LIMIT OF ACCESS
REQ'D R/W & LIMIT OF ACCESS

SCALE IN FEET
0 20 40 80

McGee Partners, Inc.
www.mcgeepartners.com

DATE	REVISIONS	DATE	REVISIONS
5/14/10	REVISED PARCEL 1 EASEMENT FOR CONST. OF SLOPES		
6/29/10	REVISED PARCEL 2 OWNER NAME		
6/29/10	REVISED PARCEL 2 REQ'D R/W & EASEMENTS		
1/18/13	ADDED DRIVEWAY EASEMENT PARCEL 2		
1/18/13	REVISED PARCEL 2 TOPO PER DEVELOPMENT		
7/15/13	ADDED PROTECTION NOTE FOR PARCEL 2 LIGHT POLE		

STATE OF GEORGIA
DEPARTMENT OF TRANSPORTATION

RIGHT OF WAY MAP

PROJECT NO: NHS-00-002-00(923)
COUNTY: CHATHAM
LAND LOT NO: N/A
LAND DISTRICT: N/A
GMD 1.8
DATE 12/3/09 SH 5 OF 40