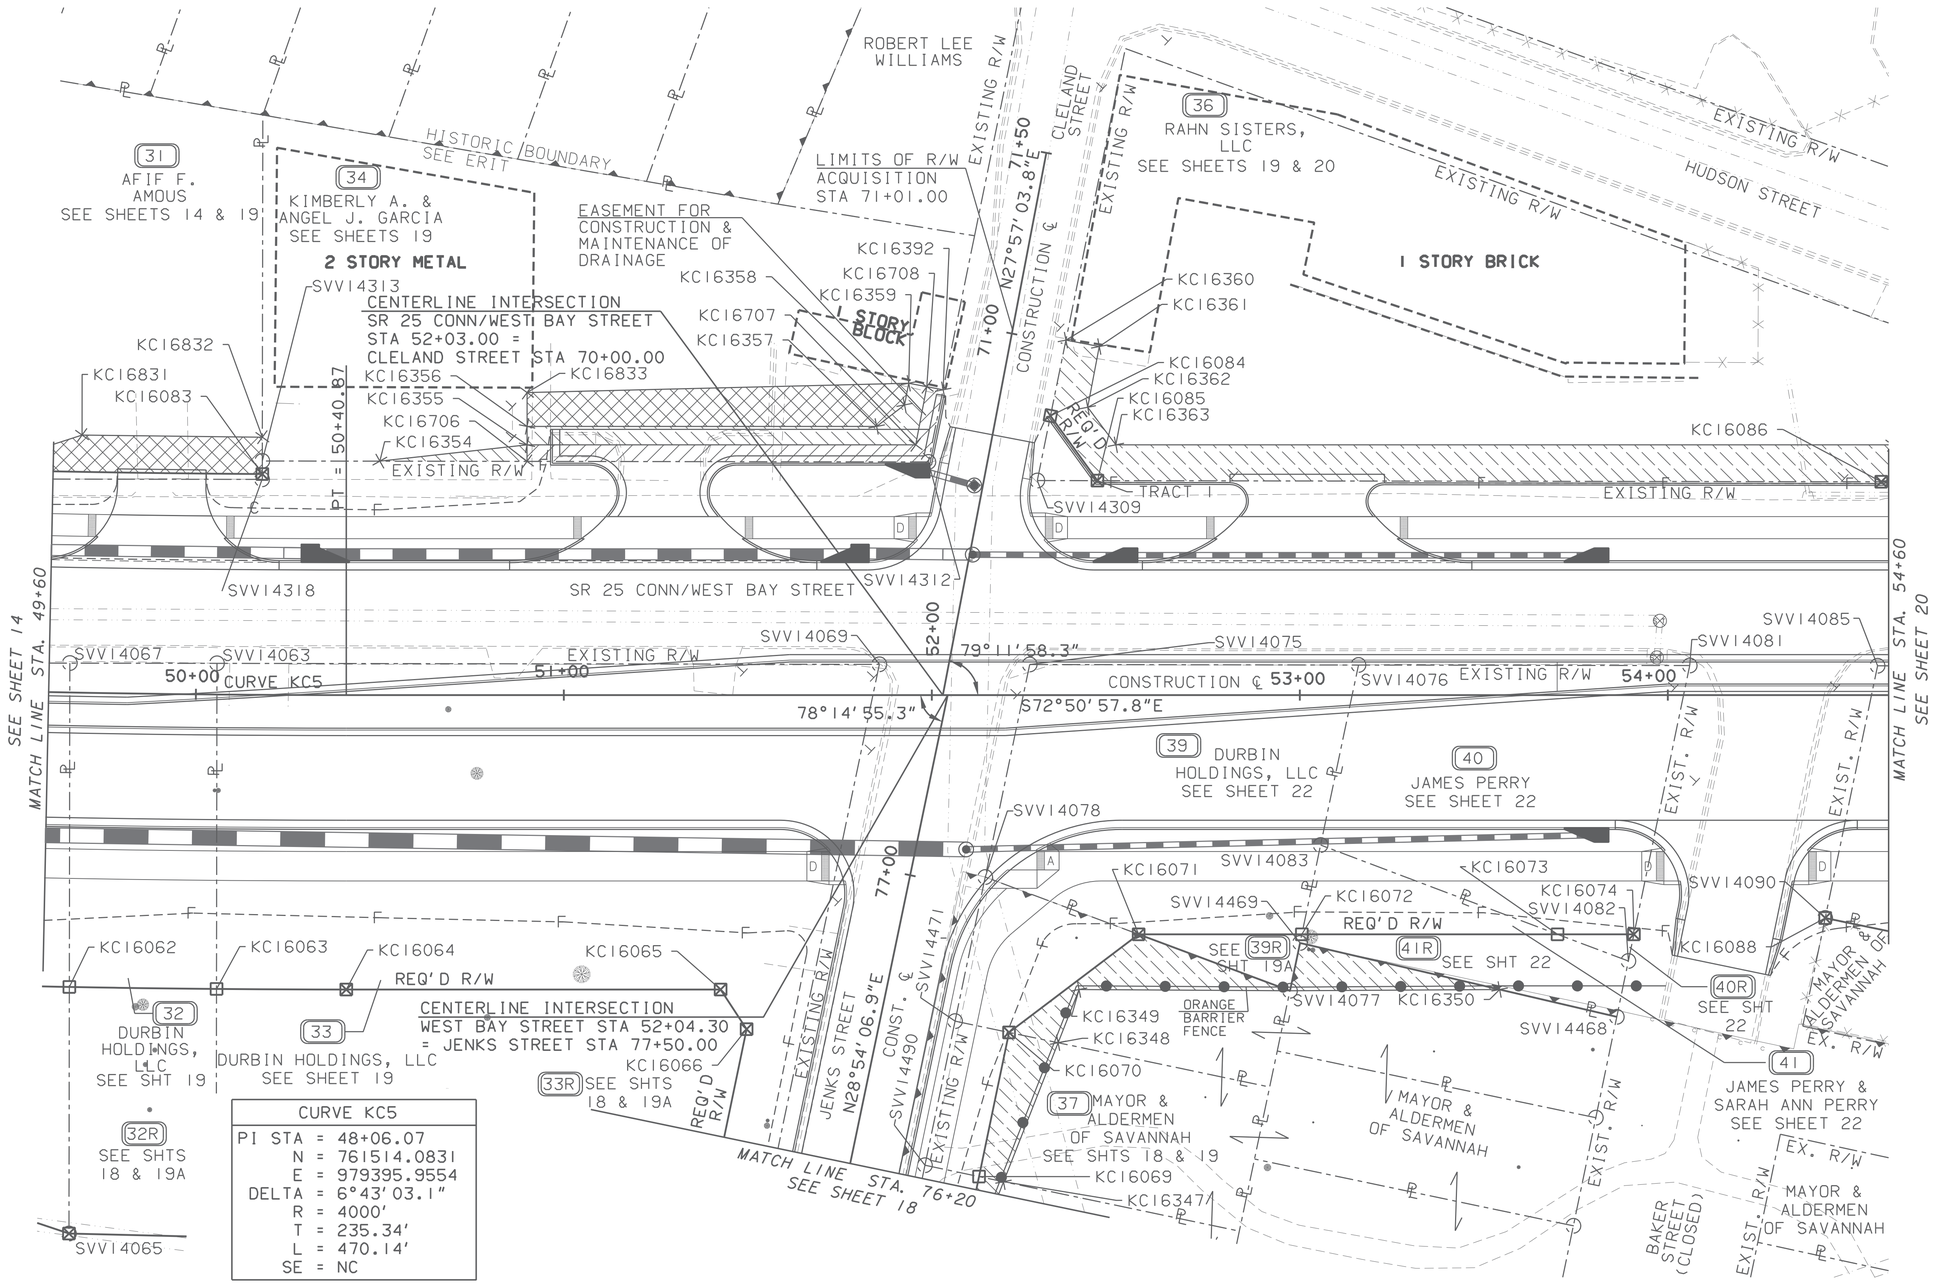

CURVE KC5	
PI STA =	48+06.07
N =	761514.0831
E =	979395.9554
DELTA =	6°43' 03.1"
R =	4000'
T =	235.34'
L =	470.14'
SE =	NC

P.T. STA. 50+40.87
N 76144.6846
E 979620.8320

P.O.T. STA. 54+00.00
N 761338.7841
E 979963.9884

PROPERTY AND EXISTING R/W LINE
REQUIRED R/W LINE
CONSTRUCTION LIMITS
EASEMENT FOR CONSTR & MAINTENANCE OF SLOPES
EASEMENT FOR CONSTR OF SLOPES
EASEMENT FOR CONSTR OF DRIVES

BEGIN LIMIT OF ACCESS.....BLA
END LIMIT OF ACCESS.....ELA
LIMIT OF ACCESS
REQ'D R/W & LIMIT OF ACCESS

SCALE IN FEET
0 20 40 80

McGee Partners, Inc.
www.mcgeepartners.com

DATE	REVISIONS	DATE	REVISIONS
6/29/10	REVISED PARCEL 33 OWNER NAME	7/15/13	REVISED PARCEL 36 OWNER NAME
6/29/10	REVISED PARCEL 36 OWNER NAME	8/6/13	ADDED PARCELS 32R, 33R, & 39R
9/21/12	REVISED HEADER CURB ALONG PARCEL 36	11/13/13	ADDED PARCELS 40R & 41R
2/28/13	REVISED PARCELS 32 & 39 OWNER NAMES		
3/7/13	REVISED PARCEL 36 OWNER NAME		
5/10/13	REVISED PARCELS 30 & 32 COMMON PL PER DEED		

STATE OF GEORGIA
DEPARTMENT OF TRANSPORTATION

RIGHT OF WAY MAP

PROJECT NO: NHS-00-002-00(923)
COUNTY: CHATHAM
LAND LOT NO: N/A
LAND DISTRICT: N/A
GMD 1
DATE 12/3/09 SH 17 OF 40

60-017