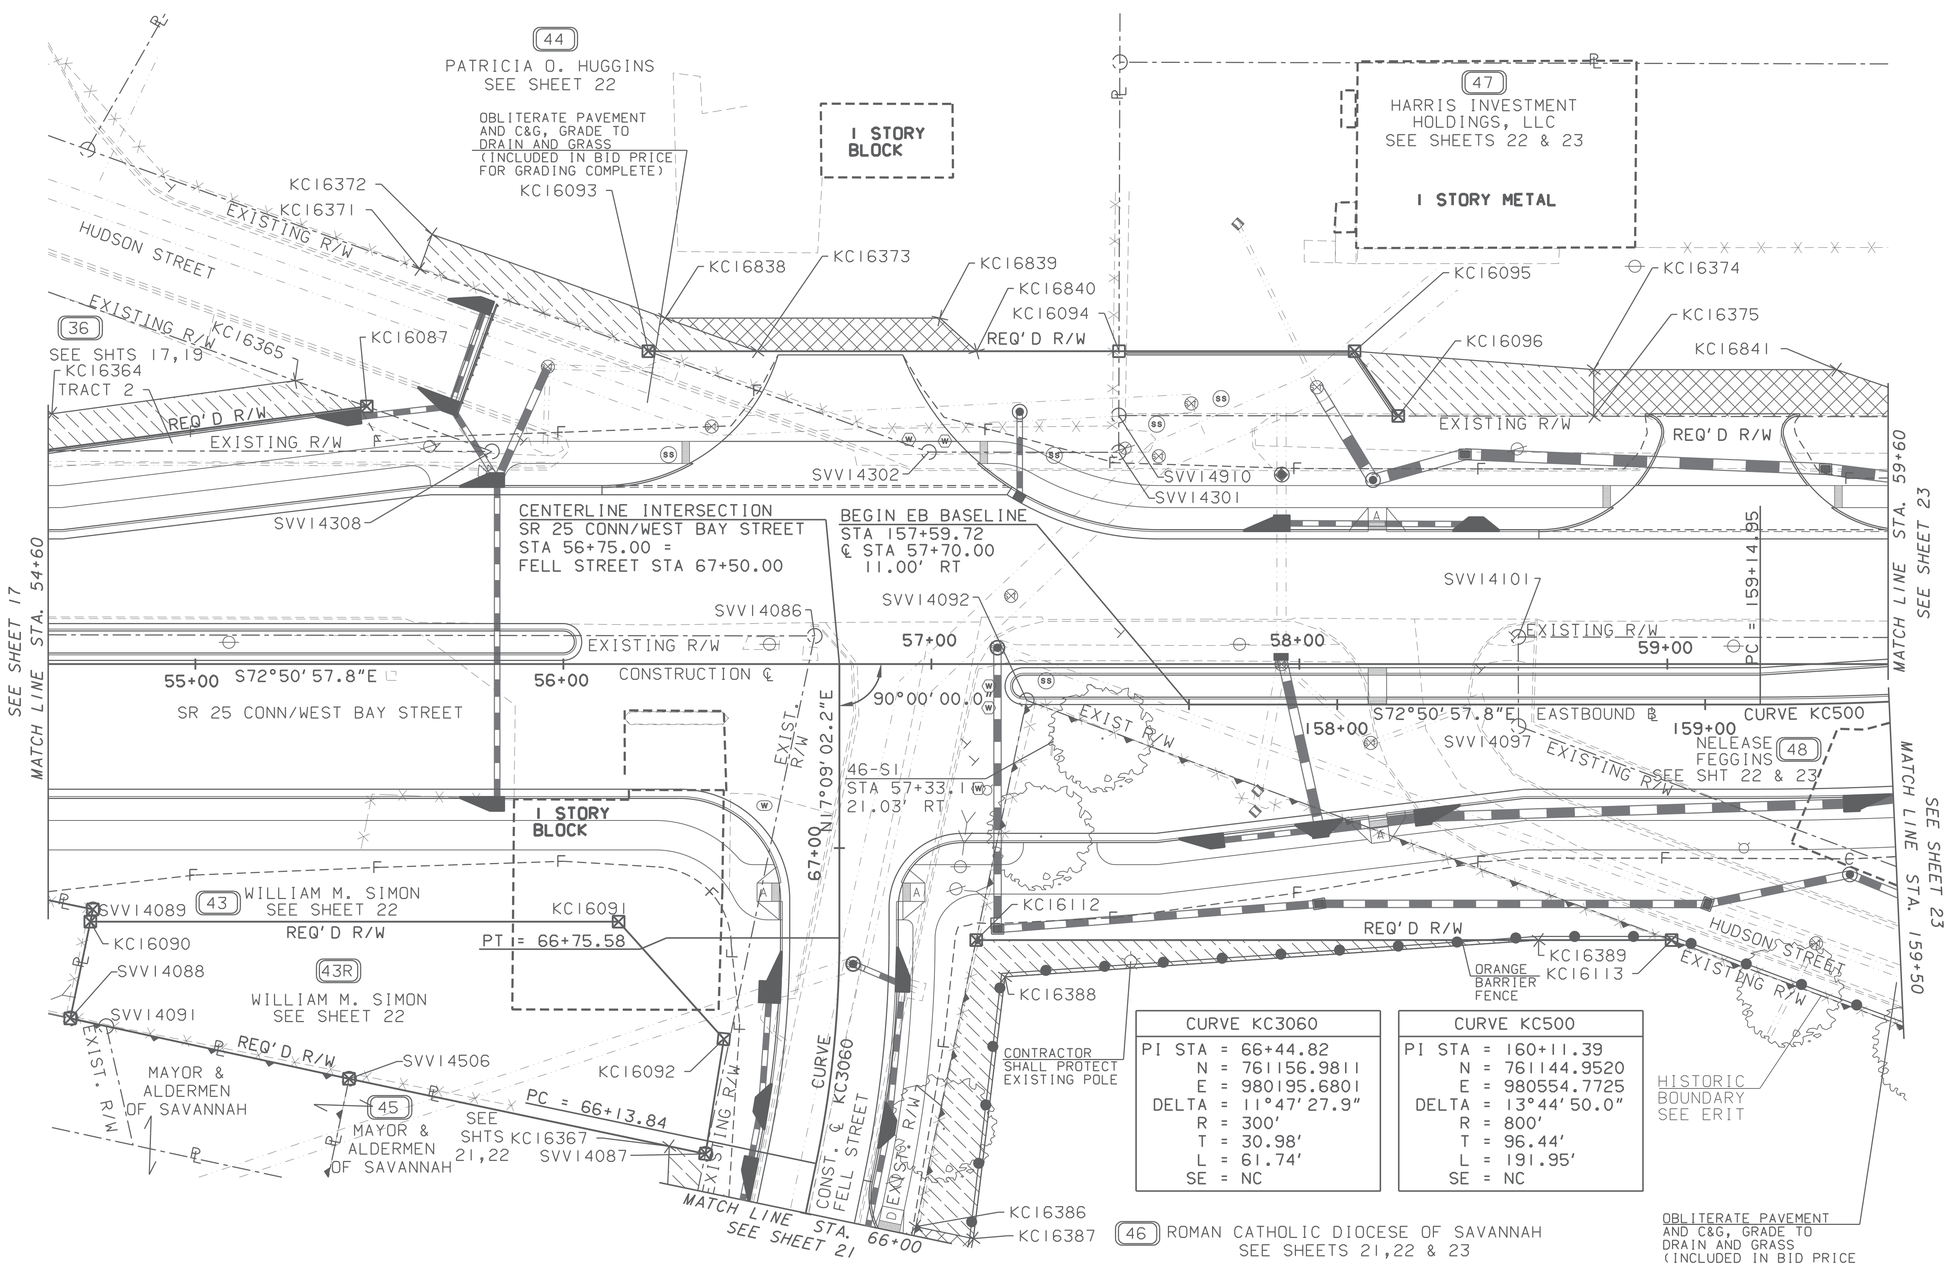

CURVE KC3060	
PI STA	= 66+44.82
N	= 761156.9811
E	= 980195.6801
DELTA	= 11°47'27.9"
R	= 300'
T	= 30.98'
L	= 61.74'
SE	= NC

CURVE KC500	
PI STA	= 160+11.39
N	= 761144.9520
E	= 980554.7725
DELTA	= 13°44'50.0"
R	= 800'
T	= 96.44'
L	= 191.95'
SE	= NC

PROPERTY AND EXISTING R/W LINE
REQUIRED R/W LINE
CONSTRUCTION LIMITS
EASEMENT FOR CONSTR & MAINTENANCE OF SLOPES
EASEMENT FOR CONSTR OF SLOPES
EASEMENT FOR CONSTR OF DRIVES

BEGIN LIMIT OF ACCESS.....BLA
END LIMIT OF ACCESS.....ELA
LIMIT OF ACCESS
REQ'D R/W & LIMIT OF ACCESS

SCALE IN FEET
0 20 40 80

McGee Partners, Inc.
www.mcgeepartners.com

DATE	REVISIONS	DATE	REVISIONS
3/17/10	REVISED PARCEL 44 & 47 COMMON PL PER DEED	1/18/13	REVISED PARCEL 47 TOPO PER ADDITIONAL APPURTENANCE
3/17/10	REVISED PARCEL 47 OWNER NAME	3/11/14	ADDED PARCEL 43R
3/17/10	REVISED PARCEL 47 EXIST. R/W PER DEED		
6/29/10	REVISED PARCEL 36 SEE SHEET INFORMATION		
9/21/12	ADDED NOTE TO PROTECT POLE ON PARCEL 46		
9/21/12	REVISED PARCEL 47 OWNER NAME		

STATE OF GEORGIA
DEPARTMENT OF TRANSPORTATION

RIGHT OF WAY MAP

PROJECT NO: NHS-00-002-00(923)
COUNTY: CHATHAM
LAND LOT NO: N/A
LAND DISTRICT: N/A
GMD 1
DATE 12/3/09 SH 20 OF 40