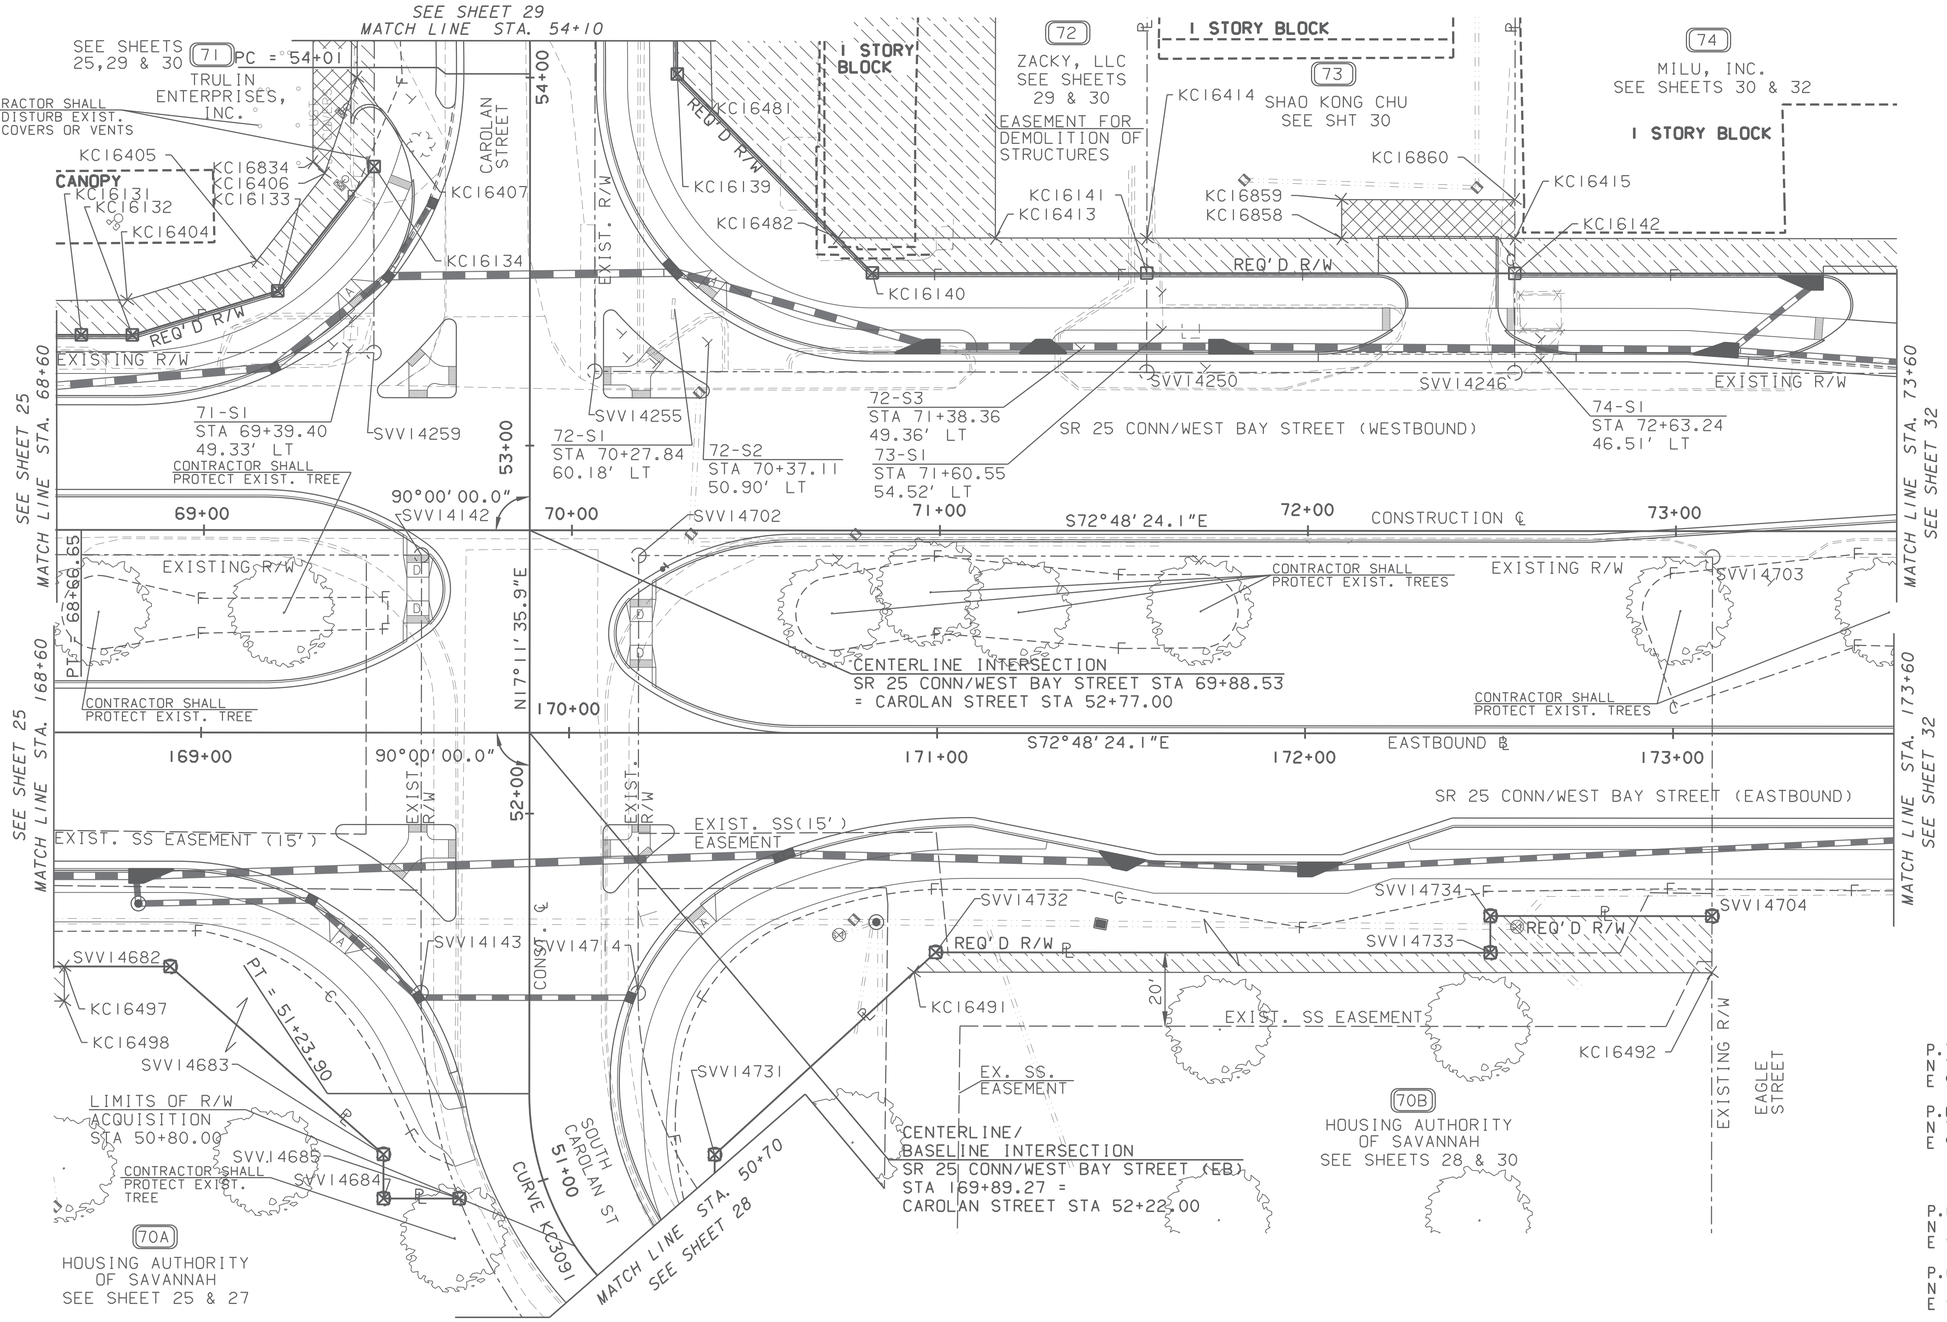

CURVE KC3091	
PI STA	= 50+90.39
N	= 760697.8747
E	= 981428.2544
DELTA	= 56°09' 57.9"
R	= 75'
T	= 40.02'
L	= 73.52
SE	= NC

P.T. STA. 68+66.65
N 760918.3901
E 981368.9114

P.O.T. STA. 73+00.00
N 760790.2944
E 981782.8930

P.O.T. STA. 169+00.00
N 760856.2087
E 981383.8055

P.O.T. STA. 173+00.00
N 760737.9702
E 981765.9307

PROPERTY AND EXISTING R/W LINE
REQUIRED R/W LINE
CONSTRUCTION LIMITS
EASEMENT FOR CONSTR & MAINTENANCE OF SLOPES
EASEMENT FOR CONSTR OF SLOPES
EASEMENT FOR CONSTR OF DRIVES

BEGIN LIMIT OF ACCESS.....BLA
END LIMIT OF ACCESS.....ELA
LIMIT OF ACCESS
REQ'D R/W & LIMIT OF ACCESS

SCALE IN FEET
0 20 40 80

McGee Partners, Inc.
www.mcgeepartners.com

DATE	REVISIONS	DATE	REVISIONS
6/29/10	REVISED PARCEL 70A OWNER NAME	1/18/13	REVISED PARCEL 70B REQ'D R/W
6/29/10	REVISED PARCEL 70B OWNER NAME	5/10/13	REVISED PARCEL 70B REQ'D R/W & ADDED EASEMENT
9/21/12	REVISED EXIST. UST FILLER CAPS AND VENTS PARCEL 71	5/10/13	REVISED PARCEL 70A REQ'D R/W & ADDED EASEMENT
9/21/12	REVISED PARCEL 70A REQ'D R/W	8/6/13	REVISED PARCEL 71 OWNER NAME
9/21/12	REVISED PARCEL 71 OWNER NAME	11/13/13	ADDED DRIVEWAY EASEMENT TO PARCEL 71
1/18/13	REVISED PARCEL 71 TOPO PER DEVELOPMENT		

STATE OF GEORGIA
DEPARTMENT OF TRANSPORTATION

RIGHT OF WAY MAP

PROJECT NO: NHS-00-002-00(923)
COUNTY: CHATHAM
LAND LOT NO: N/A
LAND DISTRICT: N/A
GMD 1
DATE 12/3/09 SH 27 OF 40

60-027