STATE	PROJECT NUMBER	SHEET NUMBER	TOTAL SHEETS
GEORGIA	NHS00-0003-00(621)	26	297

CONTROL POINT *2
242S2
N 1276948.6570
E 538486.3240
ELV. 534.618

CONTROL POINT *4
242S4
N 1272524.9240
E 537572.7910
ELV. 533.007

CONTROL POINT *5
242S5
N 1275280.0610
E 537519.6170
ELV. 511.597

CONTROL POINT *6
242S6
N 1275510.8500
E 539520.9130
ELV. 494.998

CONTROL POINT *30
242S30
N 1272445.1140
E 536432.7620
ELV. 535.807

CONTROL POINT *50
242S50
N 1276424.8944
E 538269.2318
ELV. 542.319

CONTROL POINT *51
242S51
N 1275884.1182
E 537946.2961
ELV. 528.427

CONTROL POINT *52
242S52
N 1275168.6767
E 537654.6143
ELV. 533.048

CONTROL POINT *53
242S53
N 1274503.8060
E 537389.3465
ELV. 514.876

CONTROL POINT *54
242S54
N 1273803.4143
E 537001.4024
ELV. 548.314

CONTROL POINT *55
242S55
N 1273450.1984
E 536652.2111
ELV. 548.784

CONTROL POINT *56
243S56*NS
N 1272296.3004
E 539223.4173
ELV. 495.364

CONTROL POINT *57
243S57*NS
N 1272027.2816
E 540434.7690
ELV. 503.165

NOTE: ALL CONTROL POINTS ARE 1/2" REBAR

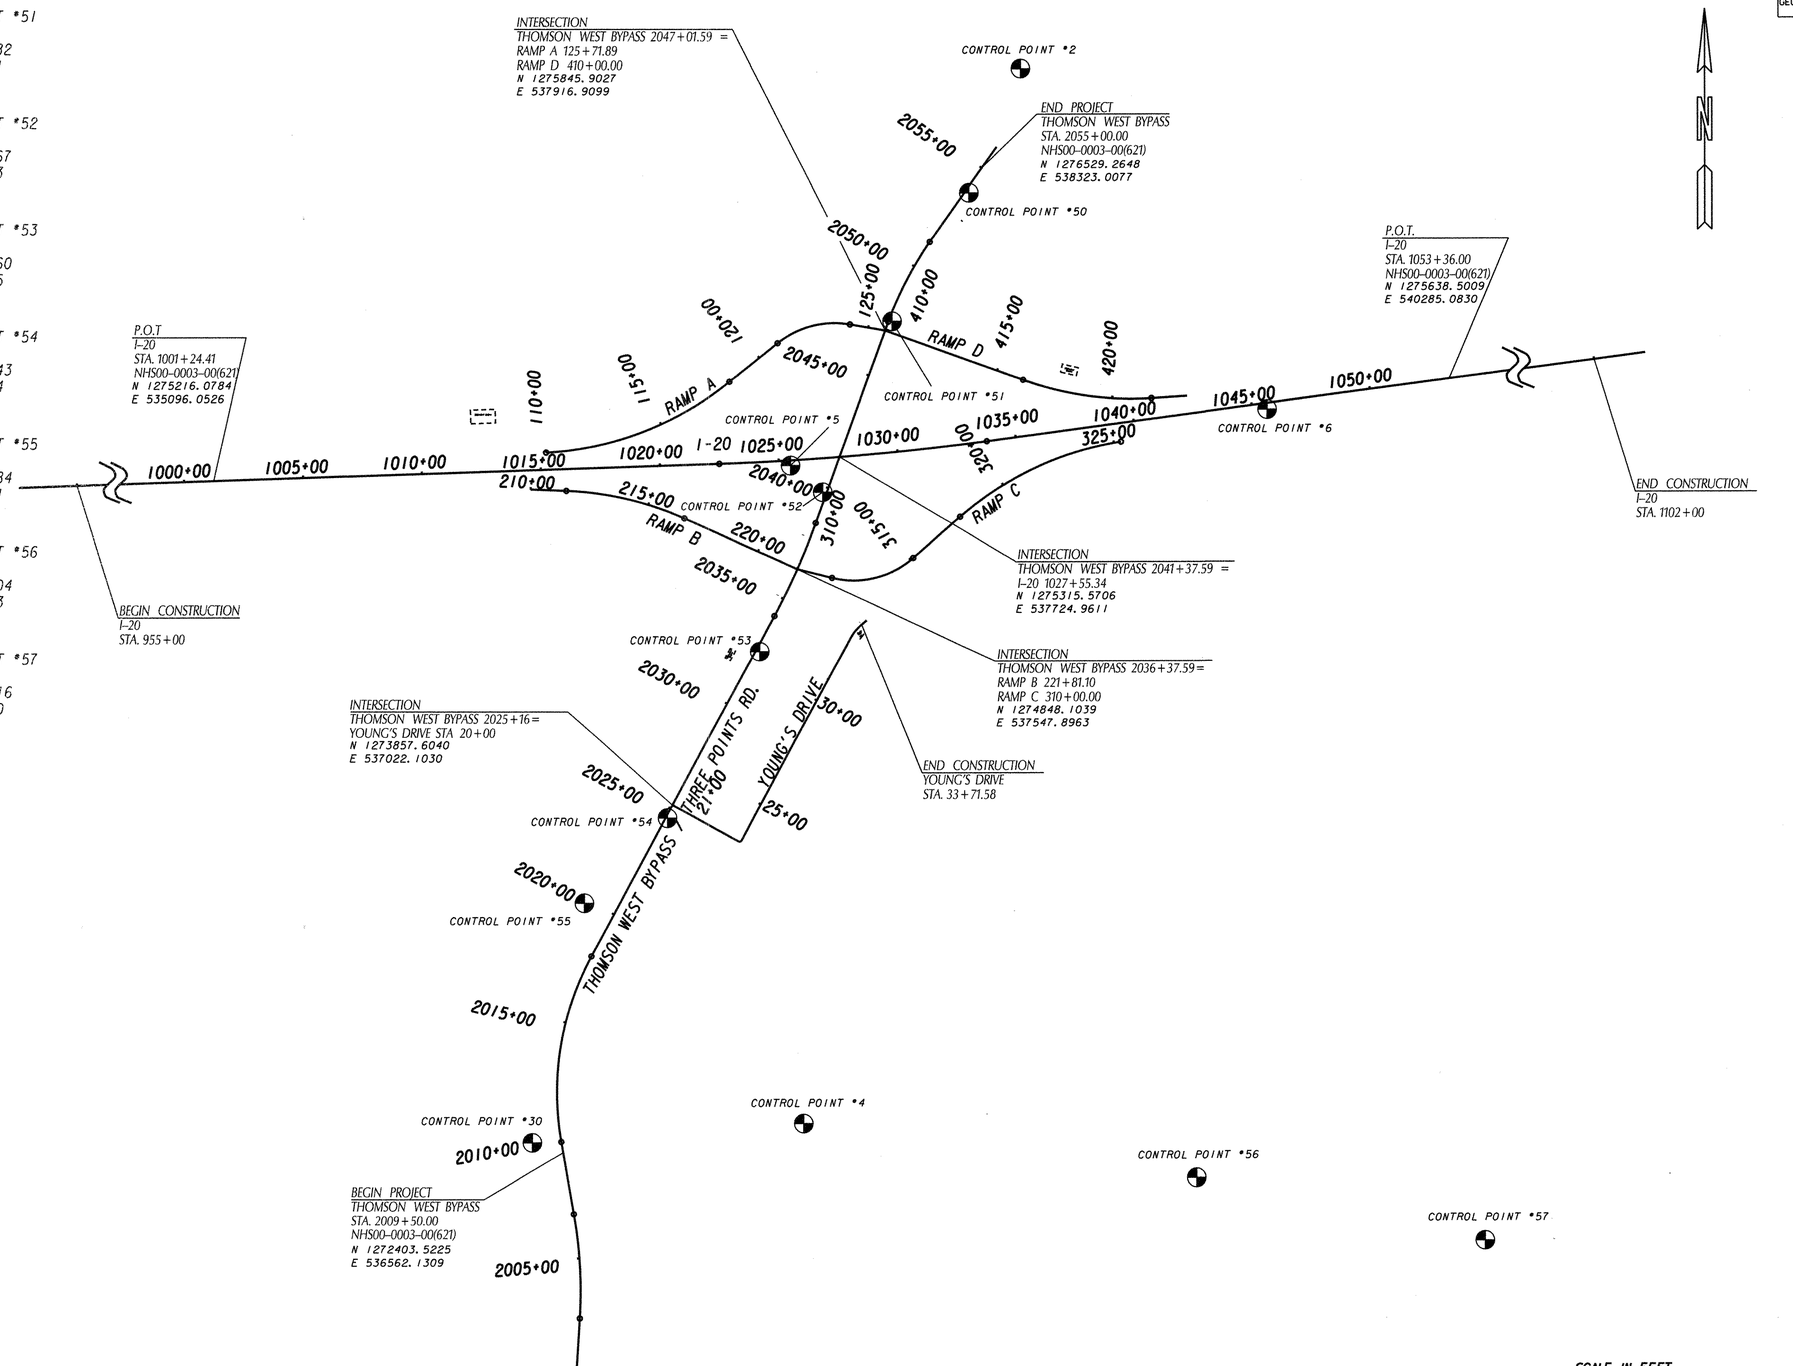

REVISIONS							
△	DATE	BY	DESCRIPTION	△	DATE	BY	DESCRIPTION

Moreland Altobelli Associates, Inc.
2211 Beaver Ruin Road
Suite 190
Norcross, Georgia 30071
Telephone (770) 263-5945

	NAME	DATE		NAME	DATE		NAME	DATE
DESIGNED BY			DRAWN BY			QUANTITIES BY		
CHECKED BY			CHECKED BY			CHECKED BY		
SUPERVISED BY								

Department of Transportation
State of Georgia

CONTROL POINT DATA

DRAWING NUMBER
11-02

C:\bwy\98518A\0398ctrpoints.dgn 11/11/2010 4:28:18 PM