STATE	PROJECT NUMBER	SHEET NO.	TOTAL SHEETS
GA.	NHS00-0003-00(621)	79	297

REVISION DATES

GUARDRAIL FOR INFORMATIONAL PURPOSES ONLY. REFER TO SHEETS 23-01 TO 23-41 FOR ACTUAL LOCATIONS.

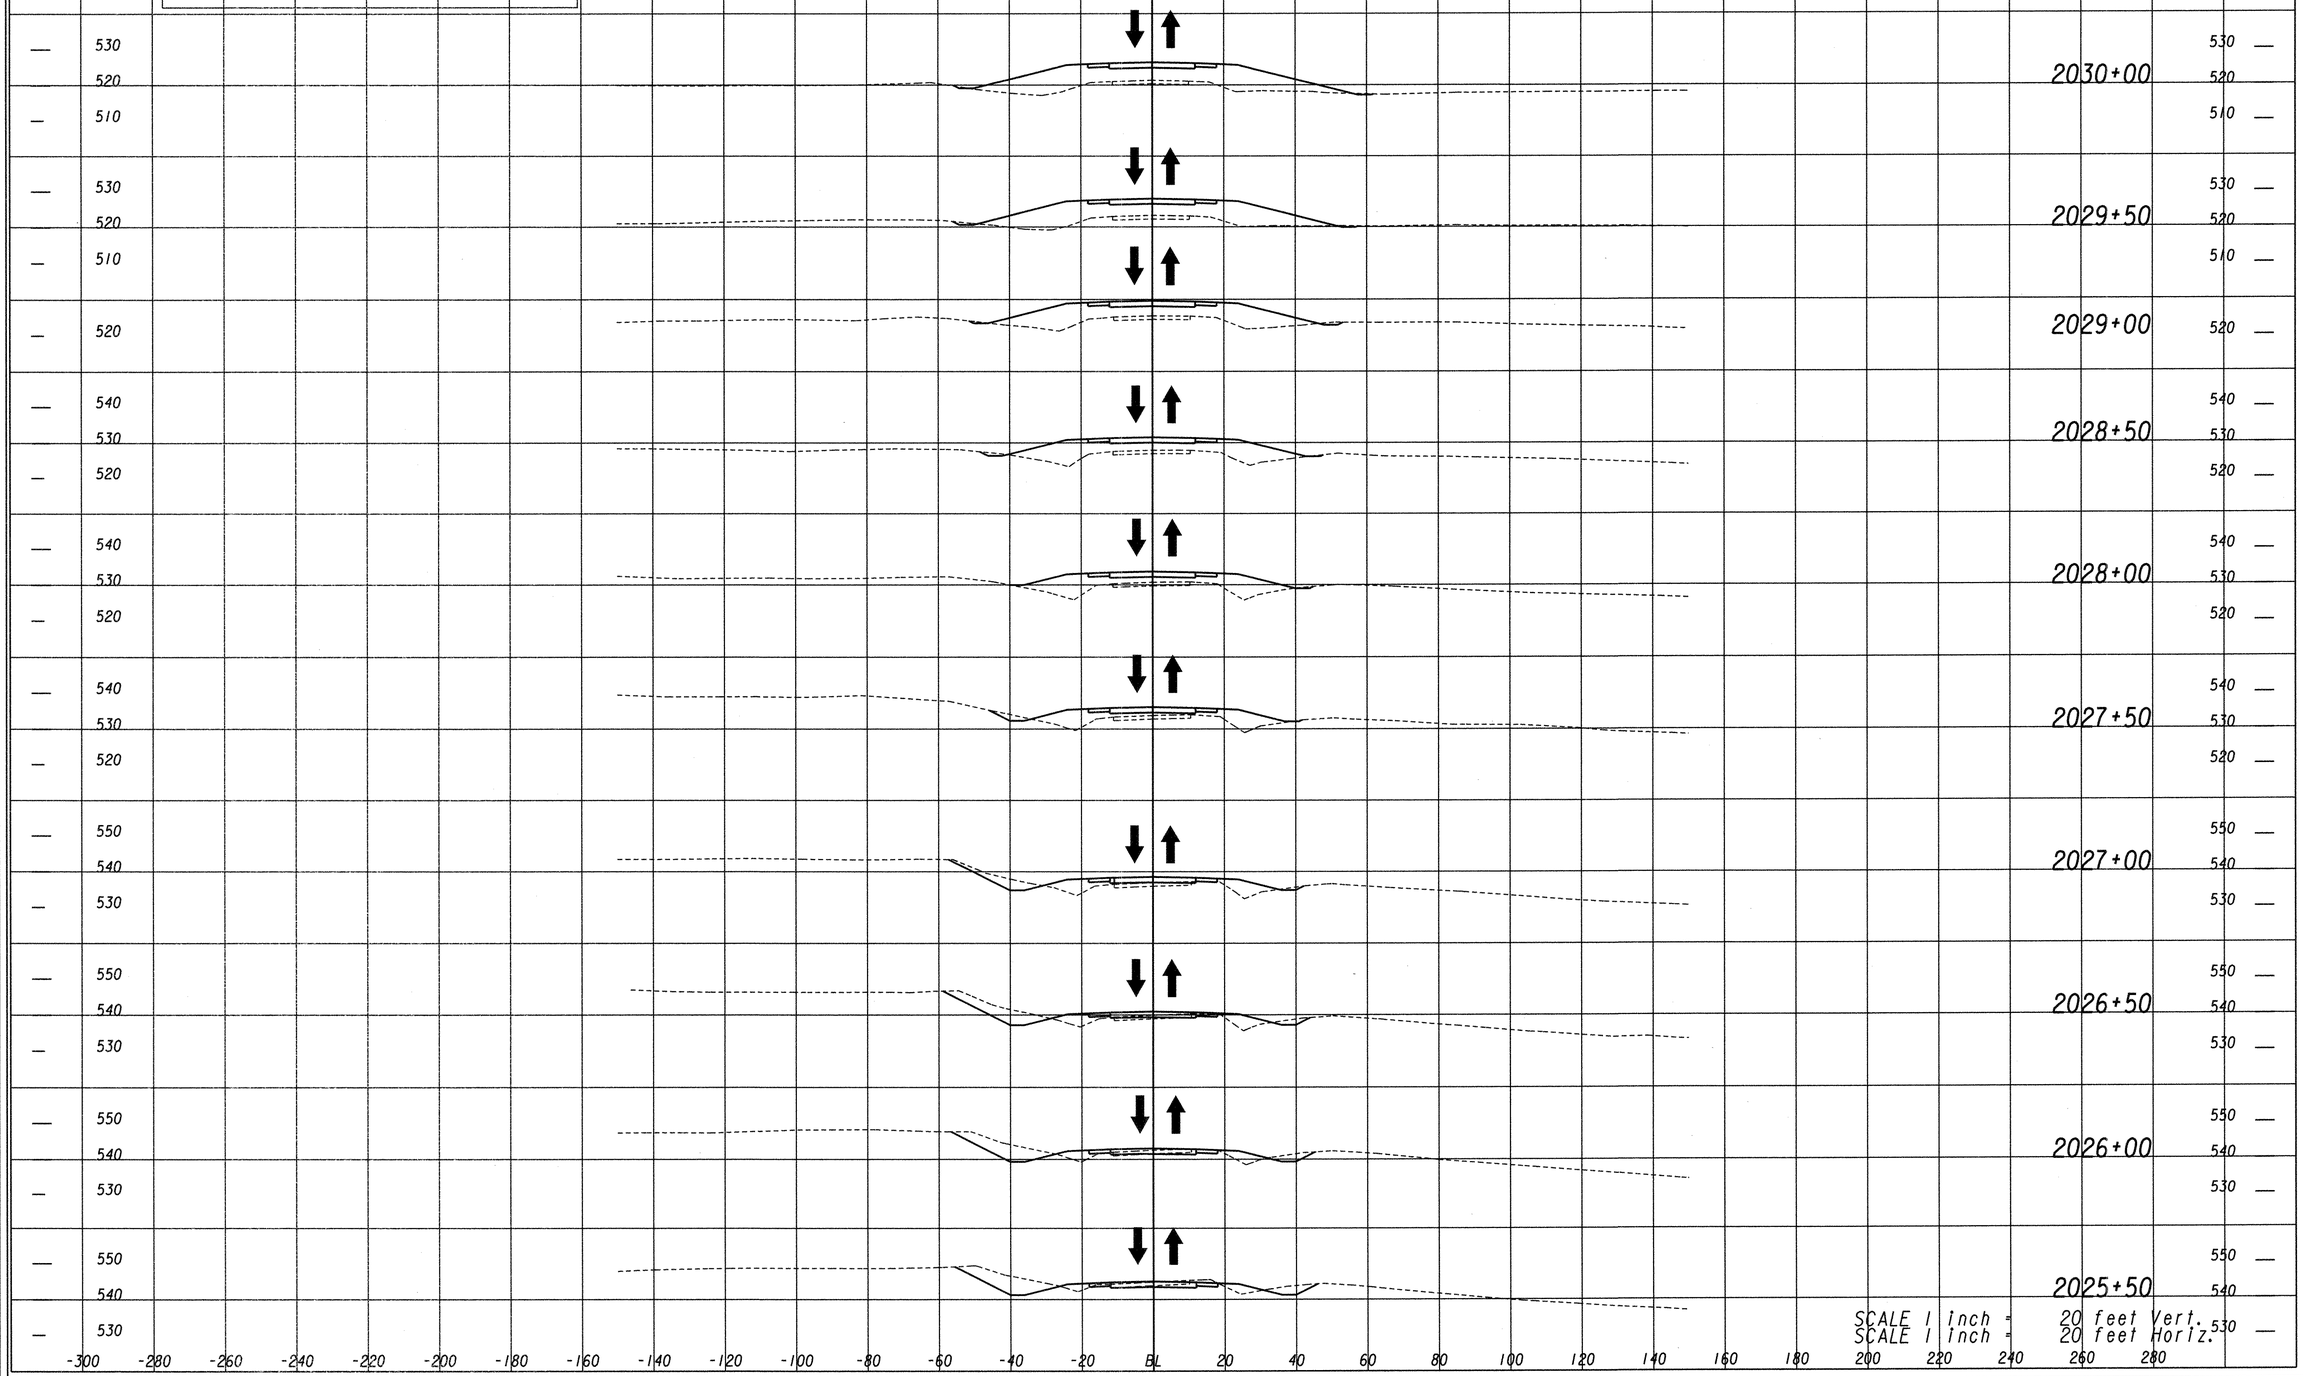

SCALE 1 inch = 20 feet Vert.
SCALE 1 inch = 20 feet Horiz.

REVISIONS							
△	DATE	BY	DESCRIPTION	△	DATE	BY	DESCRIPTION

Moreland Altobelli Associates, Inc.
2211 Beaver Ruin Road
Suite 190
Norcross, Georgia 30071
Telephone (770) 263-5945

	NAME	DATE		NAME	DATE		NAME	DATE
DESIGNED BY			DRAWN BY			QUANTITIES BY		
CHECKED BY			CHECKED BY			CHECKED BY		
SUPERVISED BY								

Department of Transportation
State of Georgia

I-20 / THOMSON WEST BYPASS INTERCHANGE
STAGE II CROSS SECTIONS - THOMSON WEST BYPASS
STA 2025+50 TO STA 2030+00

DRAWING NUMBER 19-38