| STATE | PROJECT NUMBER | SHEET NO. | TOTAL SHEETS |
|---|---|---|---|
| GA. | NHS00-0003-00(621) | 82 | 297 |

REVISION DATES

GUARDRAIL FOR INFORMATIONAL PURPOSES ONLY. REFER TO SHEETS 23-01 TO 23-41 FOR ACTUAL LOCATIONS.

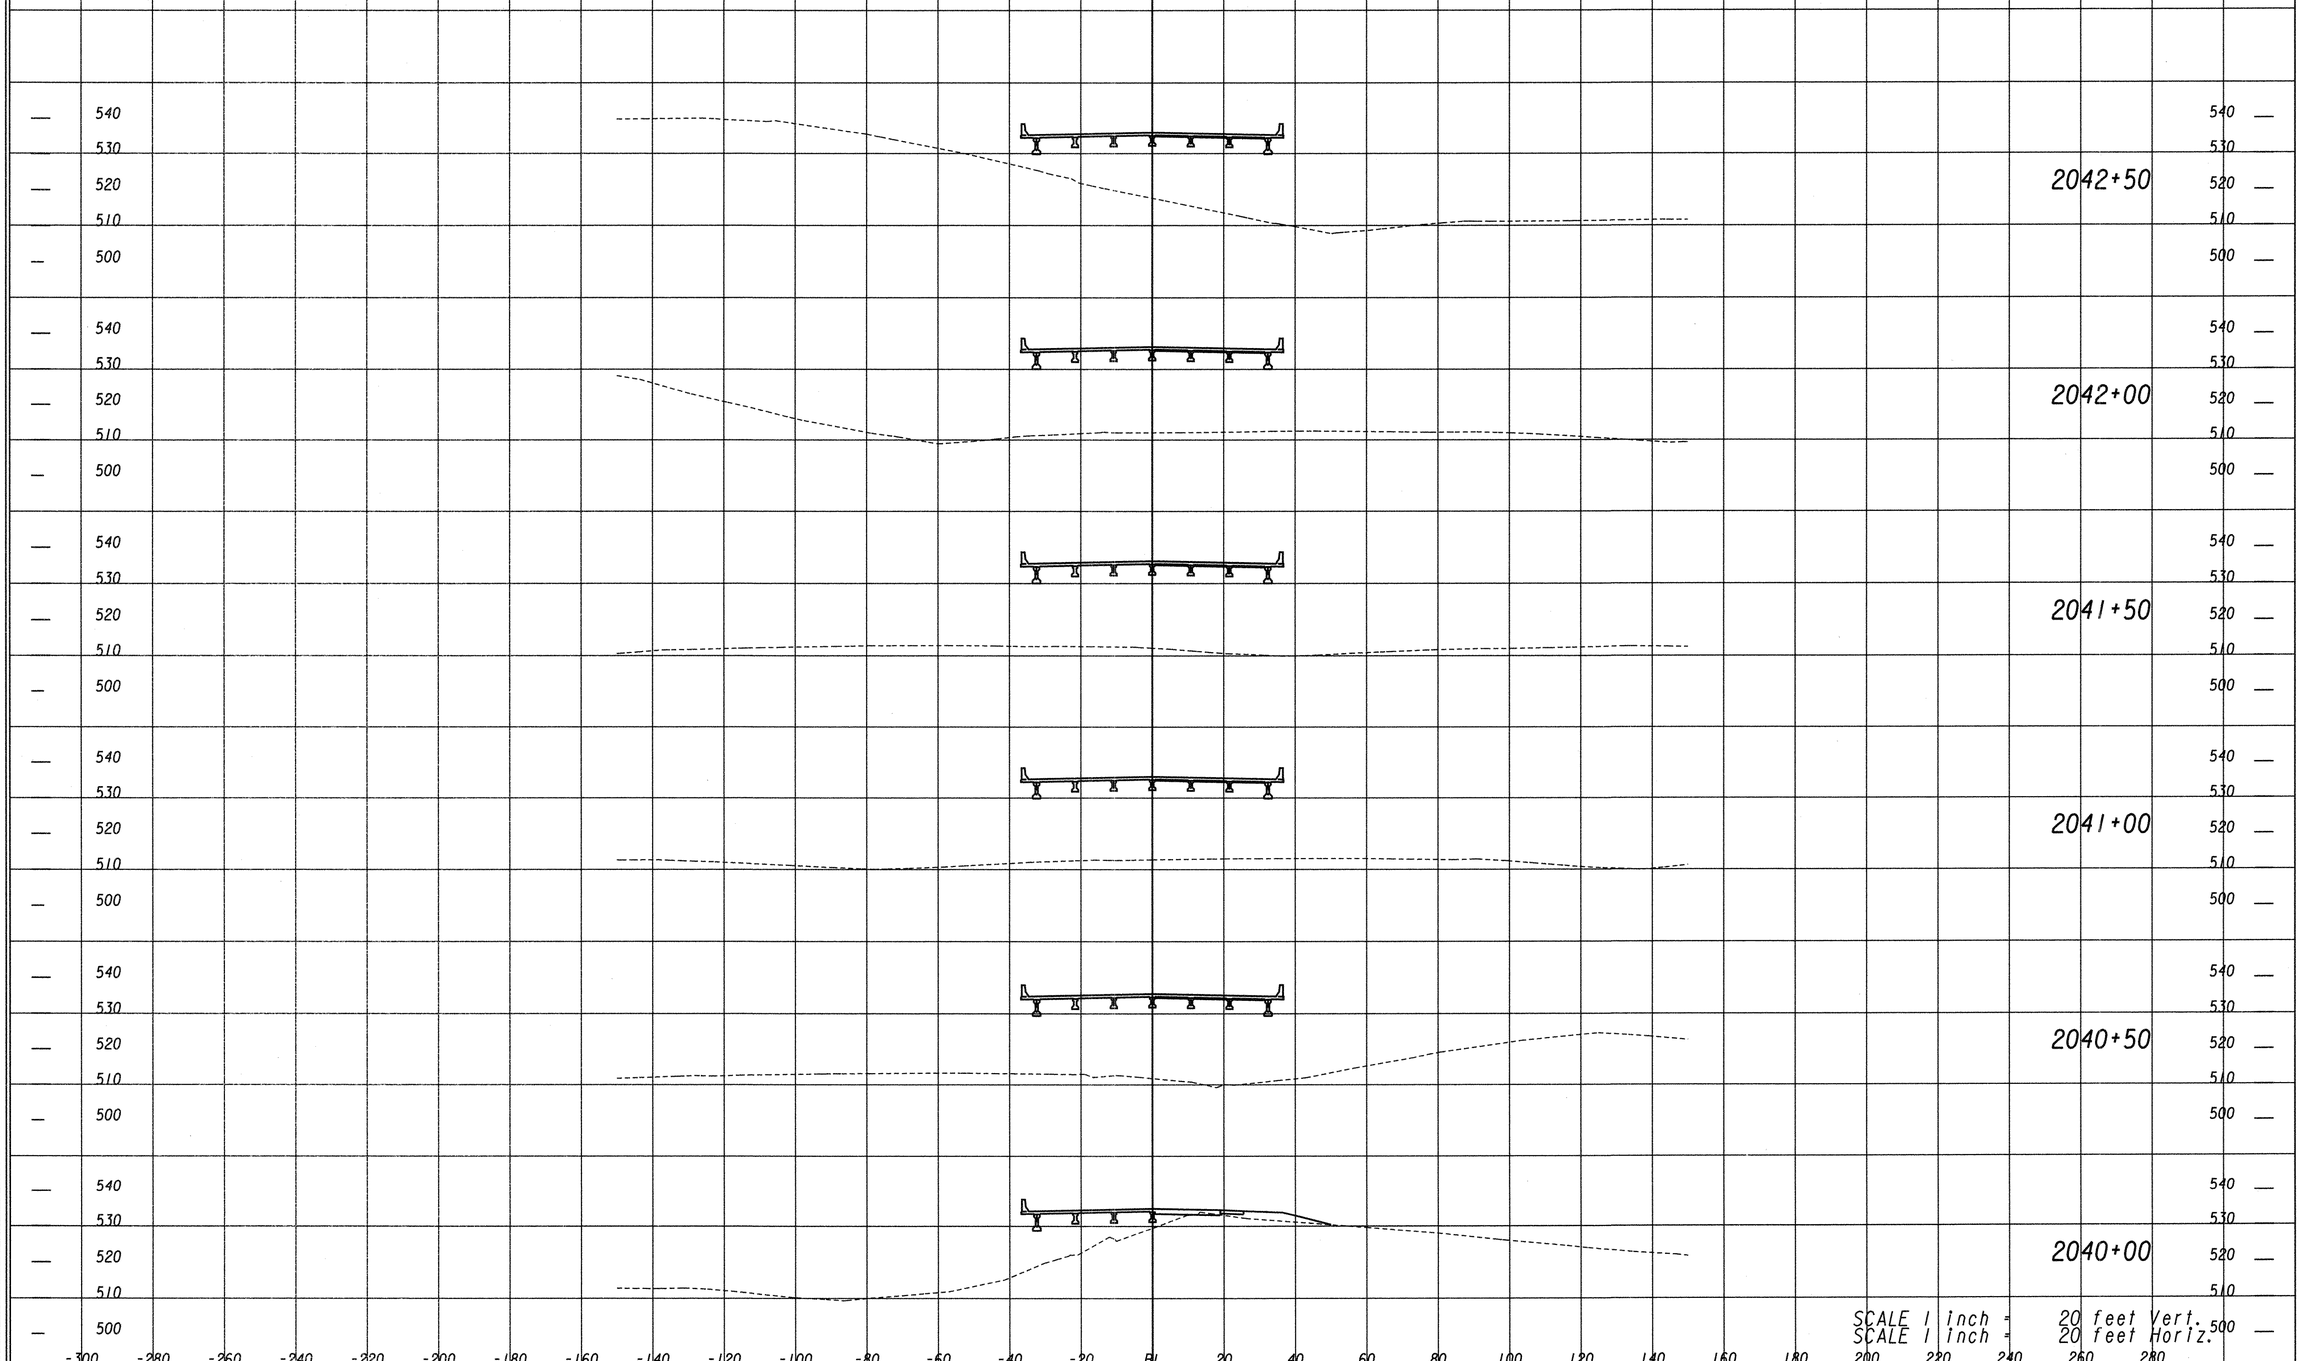


| REVISIONS | | | | | | | |
|---|---|---|---|---|---|---|---|
| △ | DATE | BY | DESCRIPTION | △ | DATE | BY | DESCRIPTION |

Moreland Altobelli Associates, Inc.
2211 Beaver Ruin Road
Suite 190
Norcross, Georgia 30071
Telephone (770) 263-5945

| | NAME | DATE | | NAME | DATE | | NAME | DATE |
|---|---|---|---|---|---|---|---|---|
| DESIGNED BY | | | DRAWN BY | | | QUANTITIES BY | | |
| CHECKED BY | | | CHECKED BY | | | CHECKED BY | | |
| SUPERVISED BY | | | | | | | | |

Department of Transportation
State of Georgia

I-20 / THOMSON WEST BYPASS INTERCHANGE
STAGE II CROSS SECTIONS - THOMSON WEST BYPASS
STA 2040+00 TO STA 2042+50

DRAWING NUMBER 19-41