STATE	PROJECT NUMBER	SHEET NO.	TOTAL SHEETS
GA.	NHS00-0003-00(621)	88	297

REVISION DATES

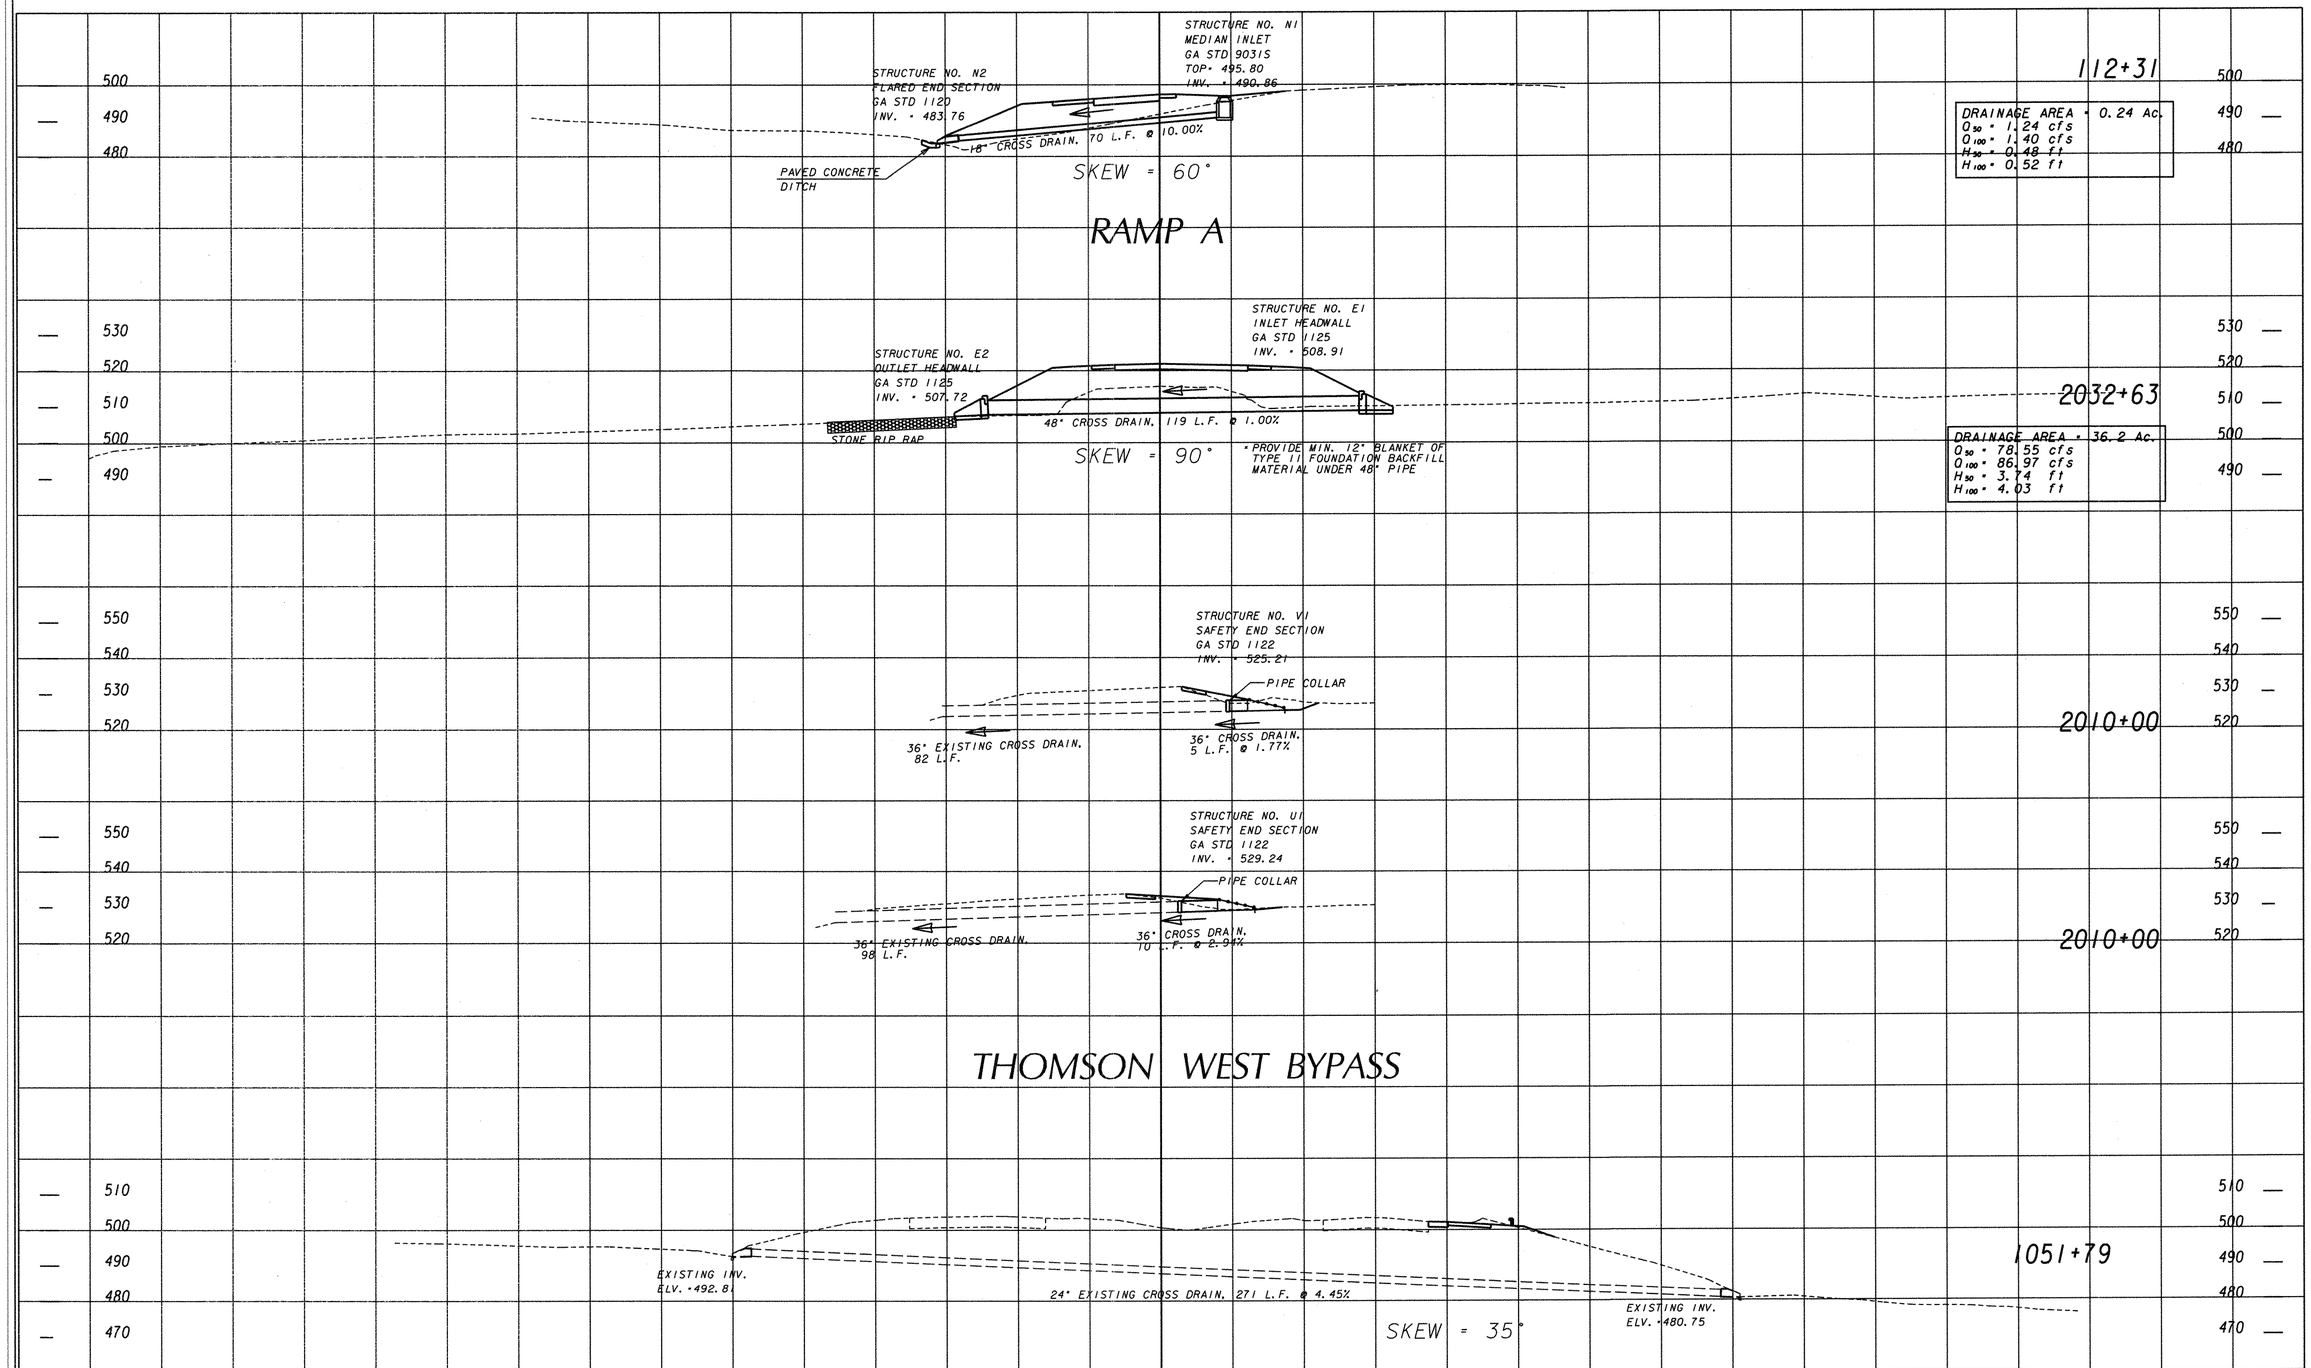

REVISIONS							
△	DATE	BY	DESCRIPTION	△	DATE	BY	DESCRIPTION

Moreland Altobelli Associates, Inc.
2211 Beaver Ruin Road
Suite 190
Norcross, Georgia 30071
Telephone (770) 263-5945

	NAME	DATE		NAME	DATE		NAME	DATE
DESIGNED BY			DRAWN BY			QUANTITIES BY		
CHECKED BY			CHECKED BY			CHECKED BY		
SUPERVISED BY								

Department of Transportation
State of Georgia

I-20 / THOMSON WEST BYPASS INTERCHANGE
DRAINAGE CROSS SECTIONS
RAMP A

DRAWING NUMBER 22-02

G:\Hwy\985168A\09982909.dgn 11/11/2010 3:38:05 PM