STATE	PROJECT NUMBER	SHEET NUMBER	TOTAL SHEETS
GEORGIA	NHS00-0003-00(621)	140	297

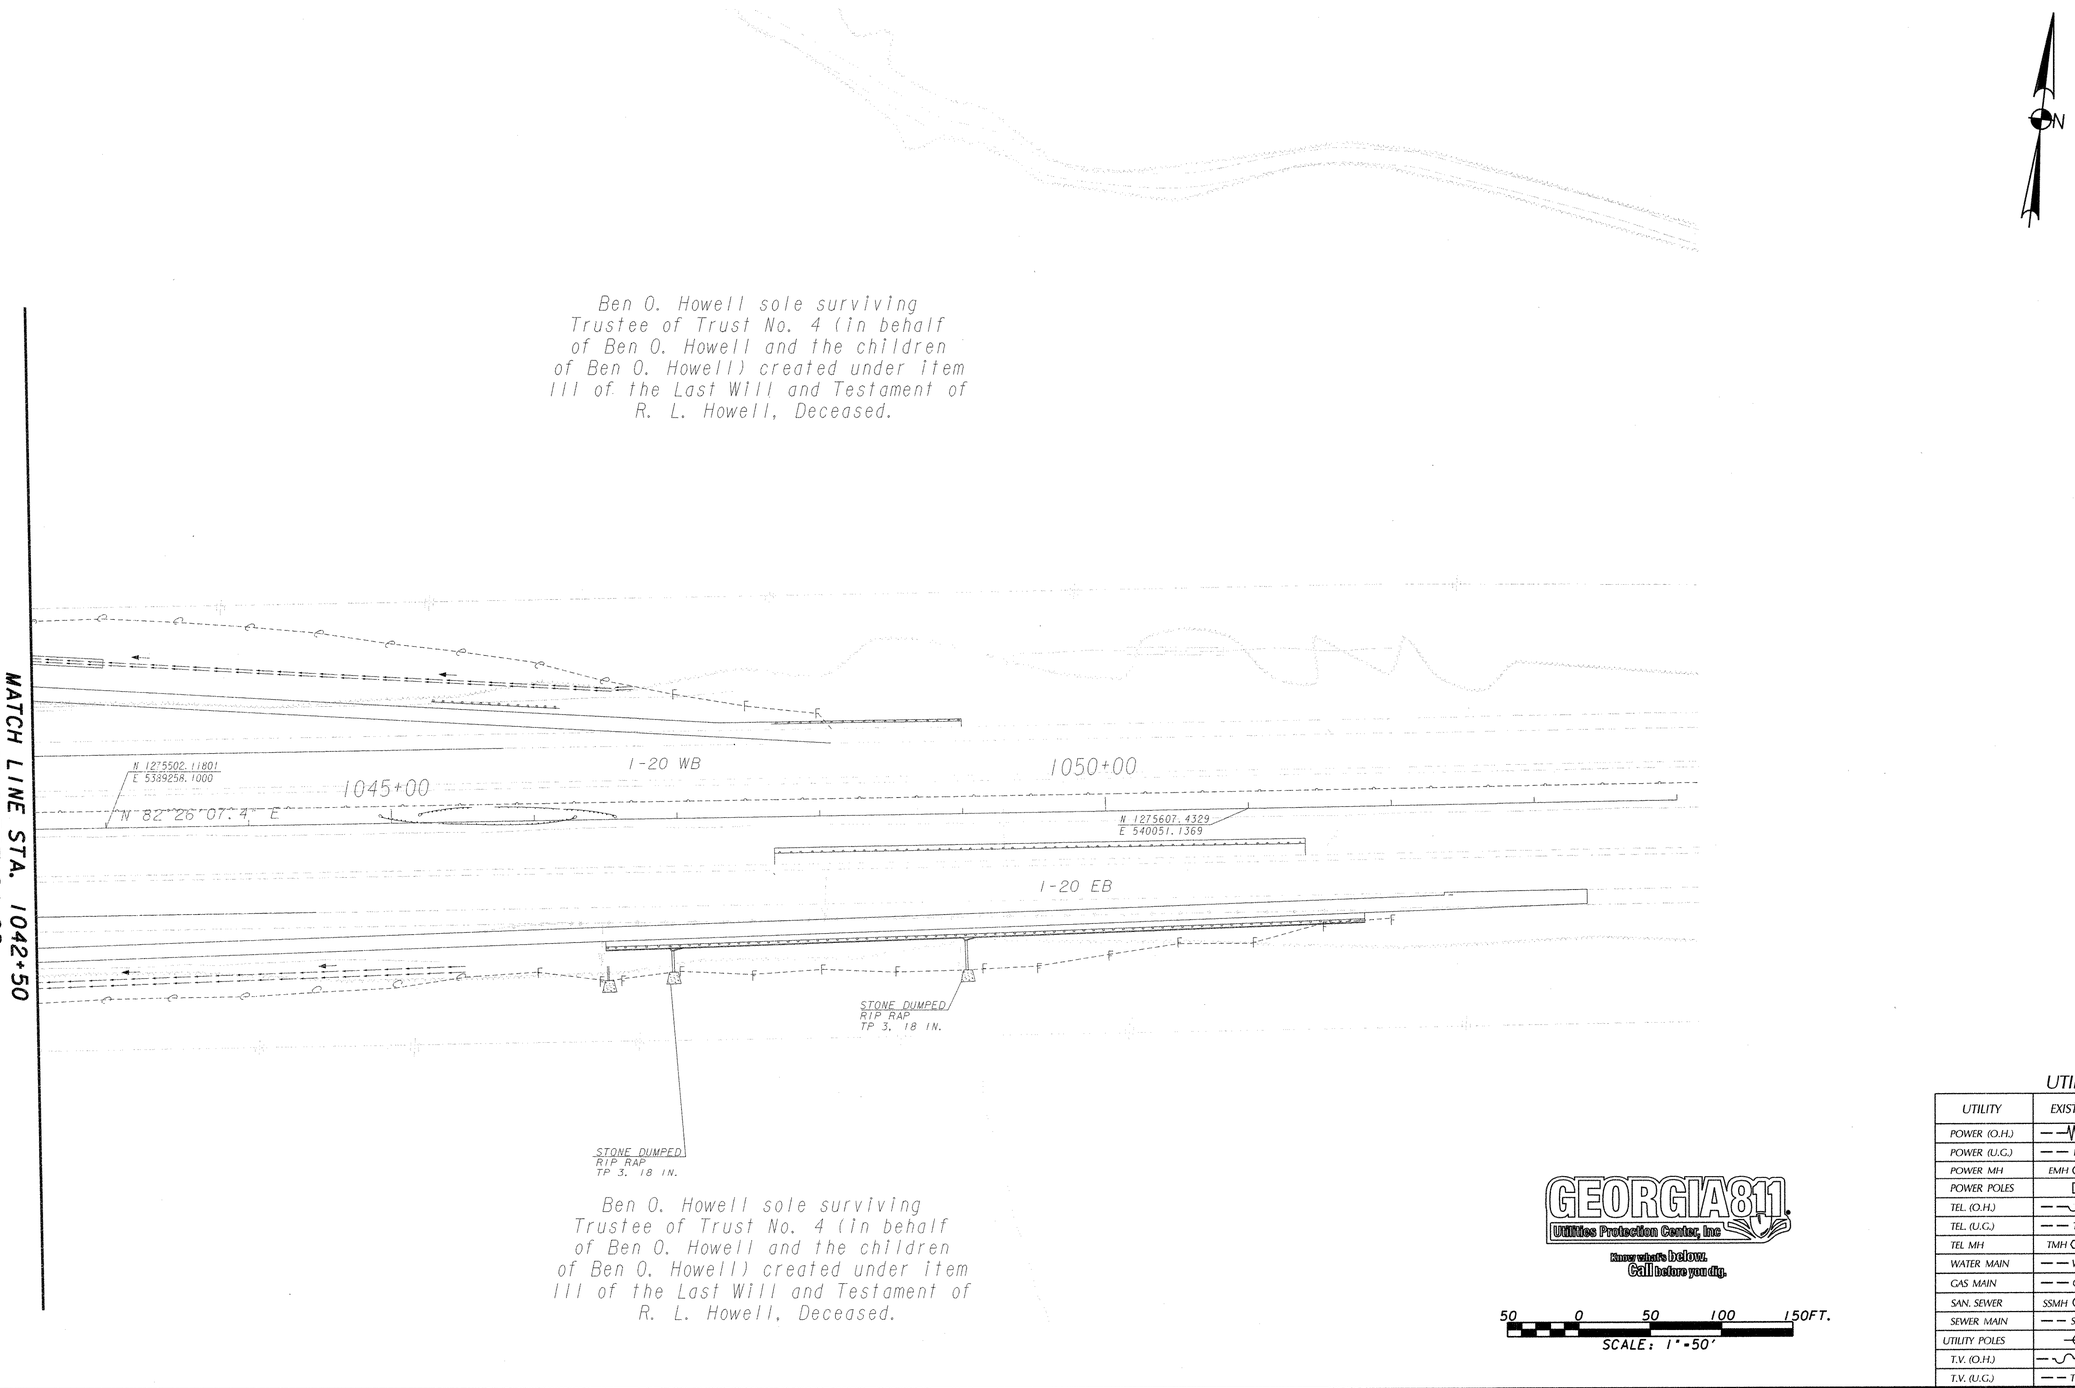

GEORGIA811 Utilities Protection Center, Inc
Know what's below. Call before you dig.

50 0 50 100 150FT.
SCALE: 1"=50'

UTILITY LEGEND

UTILITY	EXISTING	REMOVAL	PROPOSED
POWER (O.H.)			
POWER (U.G.)	E	E	E
POWER MH	EMH	EMH	EMH
POWER POLES			
TEL. (O.H.)			
TEL. (U.G.)	T	T	T
TEL MH	TMH	TMH	TMH
WATER MAIN	W	W	W
GAS MAIN	G	G	G
SAN. SEWER	SSMH	SSMH	SSMH
SEWER MAIN	SS	SS	SS
UTILITY POLES			
T.V. (O.H.)	TV	TV	TV
T.V. (U.G.)	TV	TV	TV

REVISIONS

△	DATE	BY	DESCRIPTION	△	DATE	BY	DESCRIPTION

Moreland Altobelli Associates, Inc.
2211 Beaver Ruin Road
Suite 190
Norcross, Georgia 30071
Telephone (770) 263-5945

	NAME	DATE		NAME	DATE		NAME	DATE
DESIGNED BY			DRAWN BY			QUANTITIES BY		
CHECKED BY			CHECKED BY			CHECKED BY		
SUPERVISED BY								

Department of Transportation
State of Georgia

I-20 / THOMSON WEST BYPASS INTERCHANGE
UTILITY PLAN
STA. 1042+50 TO END

DRAWING NUMBER
24-08

G:\hwy\985\ba\008\ut08.dgn 11/11/2010 2:38:51 PM