STATE	PROJECT NUMBER	SHEET NUMBER	TOTAL SHEETS
GEORGIA	NHS00-0003-00(621)	151	297

DETAIL & CLEARANCE DIAGRAM FOR OVERHEAD HIGHWAY SIGN

STRUCTURAL SUPPORT #A1681
STA. 982+42, I-20 EB
-NOT TO SCALE-

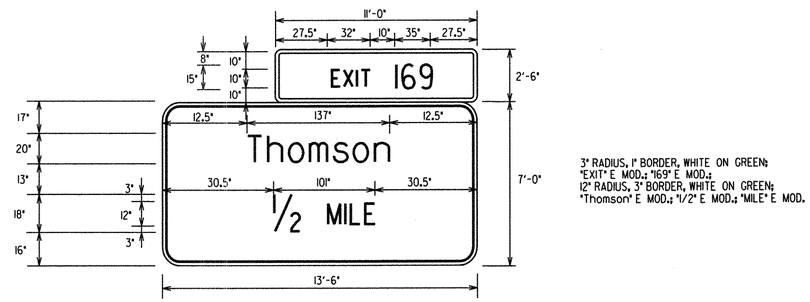

3" RADIUS, 1" BORDER, WHITE ON GREEN;
"EXIT" E MOD.; "169" E MOD.;
12" RADIUS, 3" BORDER, WHITE ON GREEN;
"Thomson" E MOD.; "1/2" E MOD.; "MILE" E MOD.

SPECIAL #102
13'-6" X 9'-6"

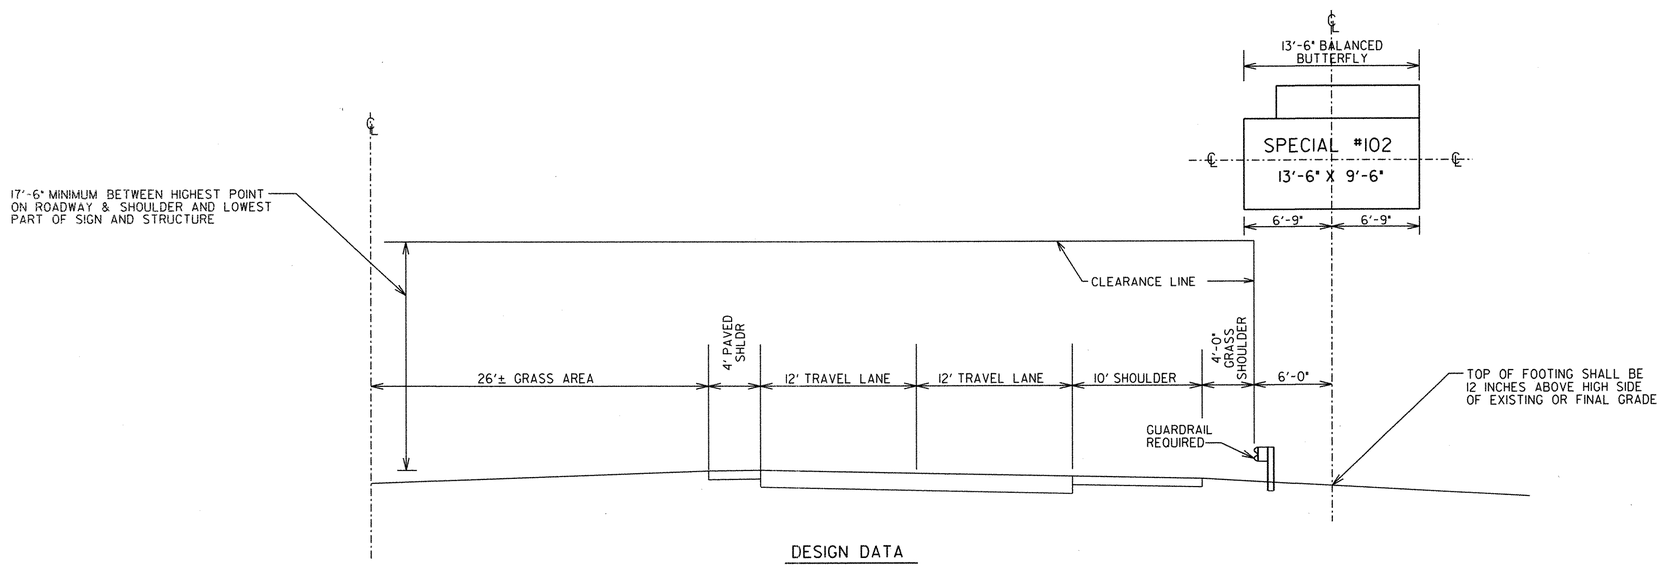

DESIGN DATA

STRUCTURAL SUPPORT	TYPE III
DESIGN SIGN AREA	122.00 SQ. FT.
DESIGN WIND VELOCITY	PER A.A.S.H.T.O. SPECS.
HEIGHT ABOVE GENERAL GROUND ELEVATION	15'-30'
STRUCTURE LENGTH	13'-6"

REVISIONS

Δ	DATE	BY	DESCRIPTION	Δ	DATE	BY	DESCRIPTION

Moreland Altobelli Associates, Inc.
2211 Beaver Ruin Road
Suite 190
Norcross, Georgia 30071
Telephone (770) 263-5945

	NAME	DATE		NAME	DATE		NAME	DATE
DESIGNED BY			DRAWN BY			QUANTITIES BY		
CHECKED BY			CHECKED BY			CHECKED BY		
SUPERVISED BY								

Department of Transportation
State of Georgia

I-20 / THOMSON WEST BYPASS INTERCHANGE
DETAIL & CLEARANCE DIAGRAM FOR OVERHEAD HIGHWAY SIGN
STRUCTURAL SUPPORT #A1681 / STA. 982+42 I-20 EB

DRAWING NUMBER 26-11

g:\hwy\985198\00821sgnl.dgn Nov. 11, 2010 09:57:26