STATE	PROJECT NUMBER	SHEET NUMBER	TOTAL SHEETS
GEORGIA	NHS00-0003-00(621)	271	297

SEDIMENT BASIN

LOCATION	SIDE	REQUIRED VOLUME	BASIN DEPTH	W	L	PRIMARY SPILLWAY		SECONDARY SPILLWAY WIDTH
				AT DEPTH SHOWN		Ds	Do	
		CU. FT.	FT.	FT.	FT.	IN.	IN.	FT.
STA 2032+00	LT	3274	4	21	42	30	18	10

DURING CONSTRUCTION STA. 2031+25 TO STA. 2032+50 TYPE C DITCH CHECKS SPACED 25' APART SHALL BE PLACED IN SEDIMENT BASIN INLET DITCH & AROUND OUTSIDE BASE OF SEDIMENT BASIN AS REQUIRED. IN ADDITION, SILT FENCE TYPE C SHALL BE PLACED AROUND THE BASE OF SEDIMENT BASIN FILL SLOPES AS REQUIRED. UPON COMPLETION OF STAGE 2A & REMOVAL OF SEDIMENT BASIN #1, REMOVE BMP'S ASSOCIATED WITH THE SEDIMENT BASIN AND CONSTRUCT SPILLWAY. DITCH CHECKS SHALL BE PLACED IN PROPOSED DITCH AS SHOWN FOR REMAINING DITCH CONSTRUCTION

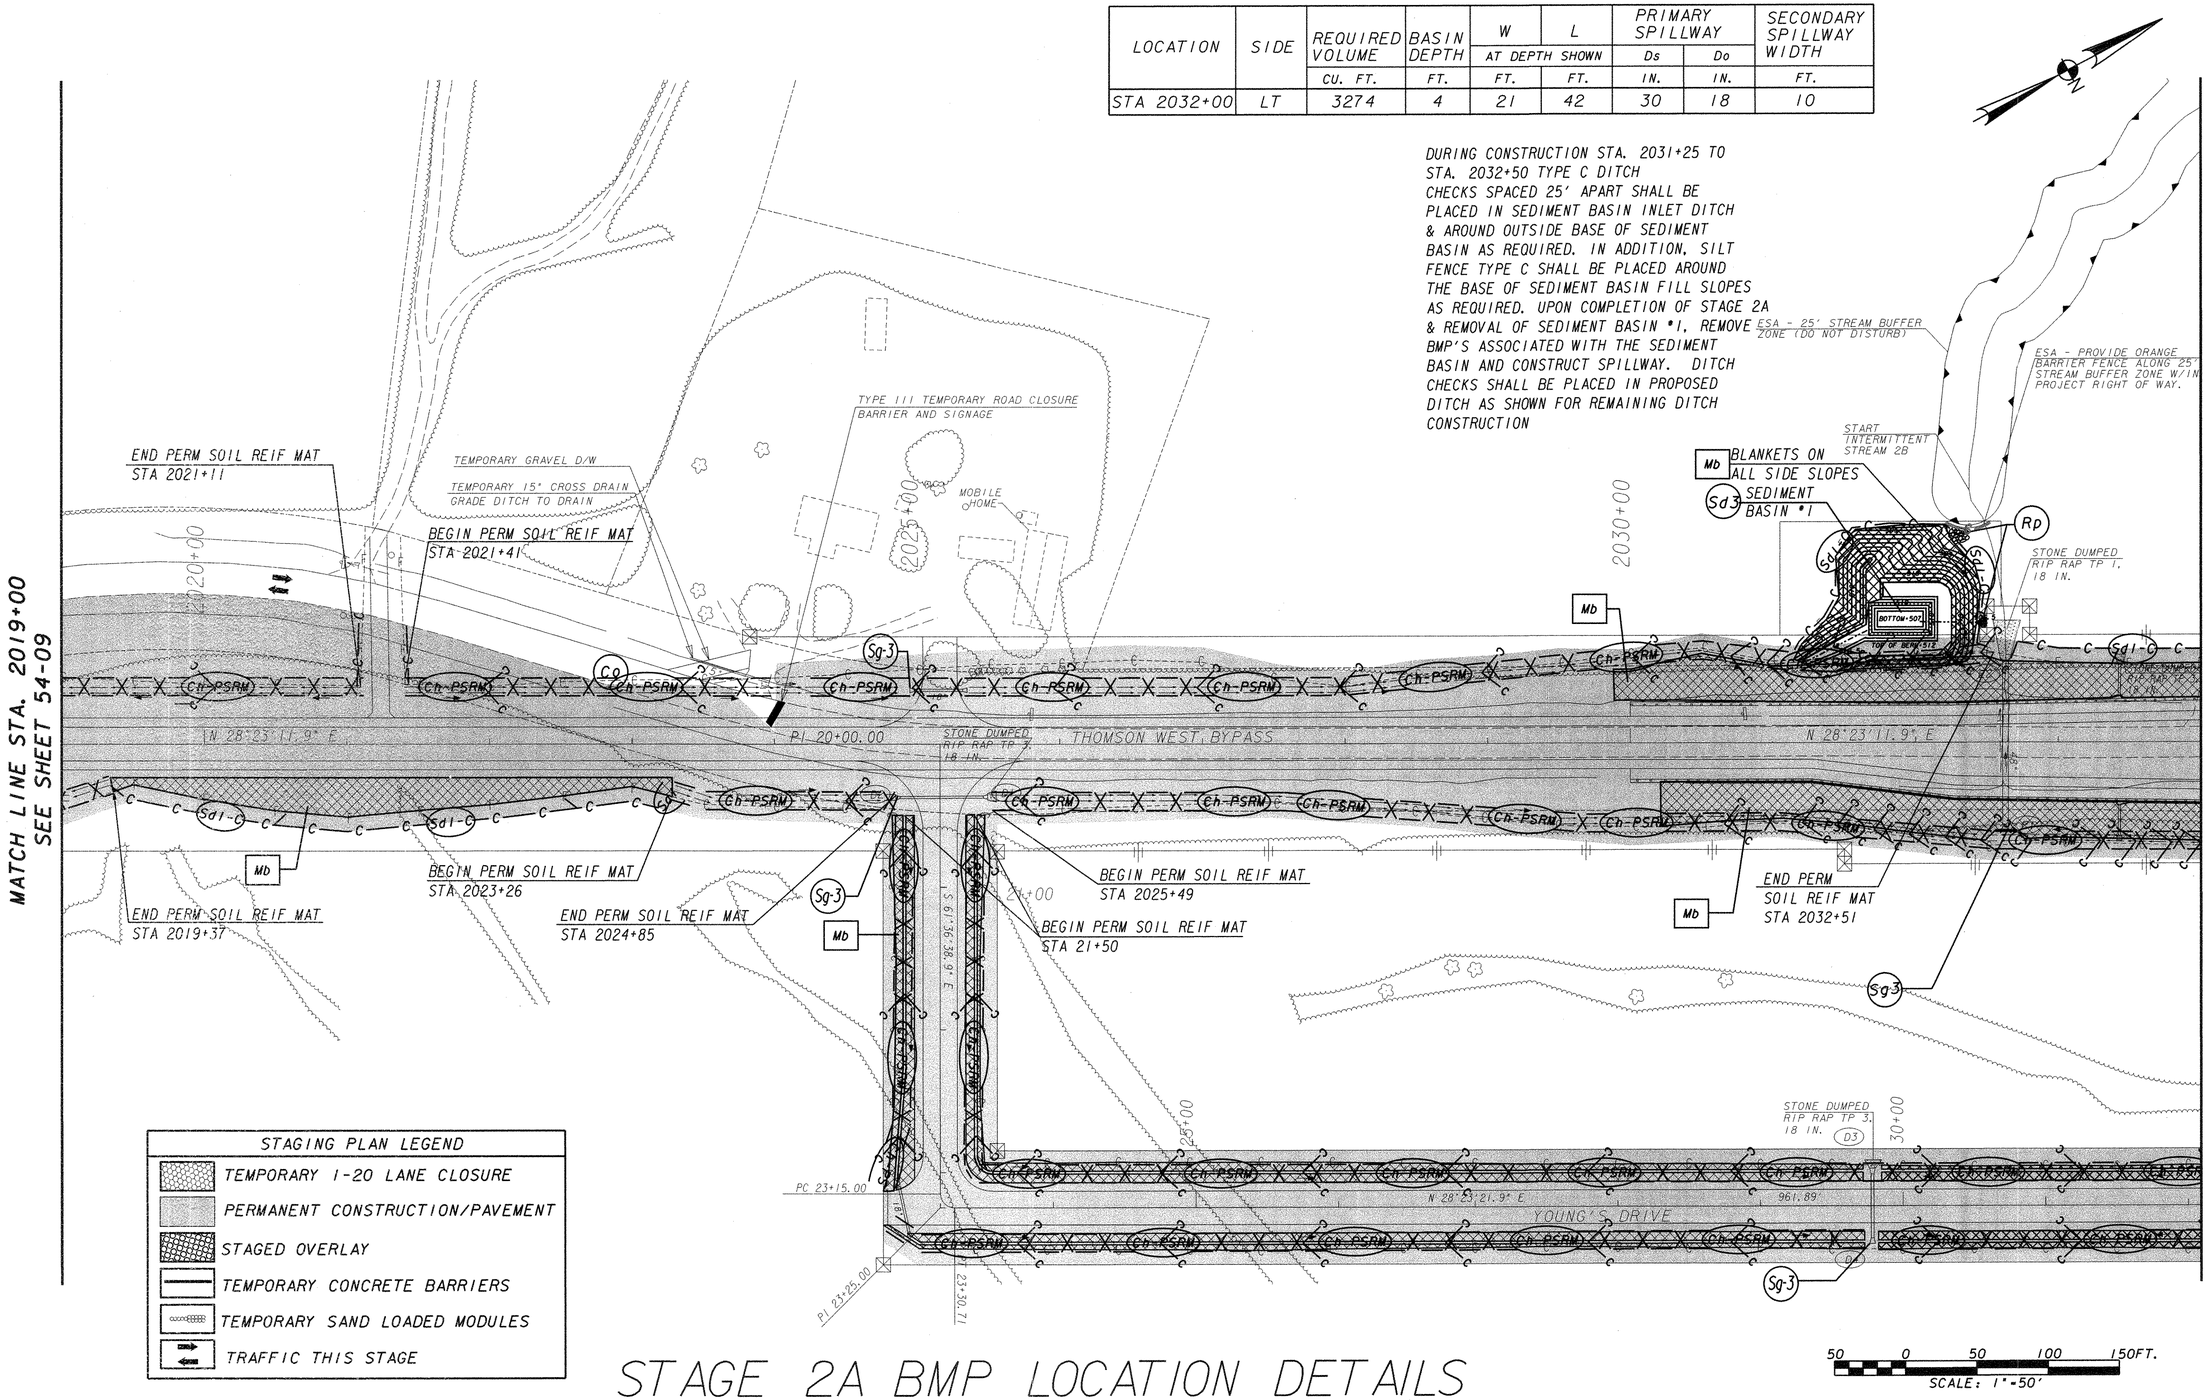

STAGING PLAN LEGEND

- TEMPORARY I-20 LANE CLOSURE
- PERMANENT CONSTRUCTION/PAVEMENT
- STAGED OVERLAY
- TEMPORARY CONCRETE BARRIERS
- TEMPORARY SAND LOADED MODULES
- TRAFFIC THIS STAGE

STAGE 2A BMP LOCATION DETAILS

REVISIONS							
△	DATE	BY	DESCRIPTION	△	DATE	BY	DESCRIPTION

Moreland Altobelli Associates, Inc.
2211 Beaver Ruin Road
Suite 190
Norcross, Georgia 30071
Telephone (770) 263-5945

	NAME	DATE		NAME	DATE		NAME	DATE
DESIGNED BY			DRAWN BY			QUANTITIES BY		
CHECKED BY			CHECKED BY			CHECKED BY		
SUPERVISED BY								

Department of Transportation
State of Georgia

I-20 / THOMSON WEST BYPASS INTERCHANGE
EROSION & SEDIMENT CONTROL PLANS
STA. 2019+00 TO STA. 2034+00

DRAWING NUMBER 54-10