STATE	PROJECT NUMBER	SHEET NUMBER	TOTAL SHEETS
GEORGIA	NHS00-0003-00(621)	276	297

STAGING PLAN LEGEND
TEMPORARY I-20 LANE CLOSURE
PERMANENT CONSTRUCTION/PAVEMENT
STAGED OVERLAY
TEMPORARY CONCRETE BARRIERS
TEMPORARY SAND LOADED MODULES
TRAFFIC THIS STAGE

DURING CONSTRUCTION TYPE C DITCH CHECKS SPACED 50' APART SHALL BE PLACED IN SEDIMENT BASIN INLET DITCH & AROUND OUTSIDE BASE OF SEDIMENT BASIN AS REQUIRED. IN ADDITION, SILT FENCE TYPE C SHALL BE PLACED AROUND BASE OF SEDIMENT BASIN FILL SLOPES AS REQUIRED. UPON COMPLETION OF STAGE 2A & REMOVAL OF SEDIMENT BASIN #3, DITCH CHECKS SHALL BE PLACED IN PROPOSED DITCH AS SHOWN FOR REMAINING DITCH CONSTRUCTION

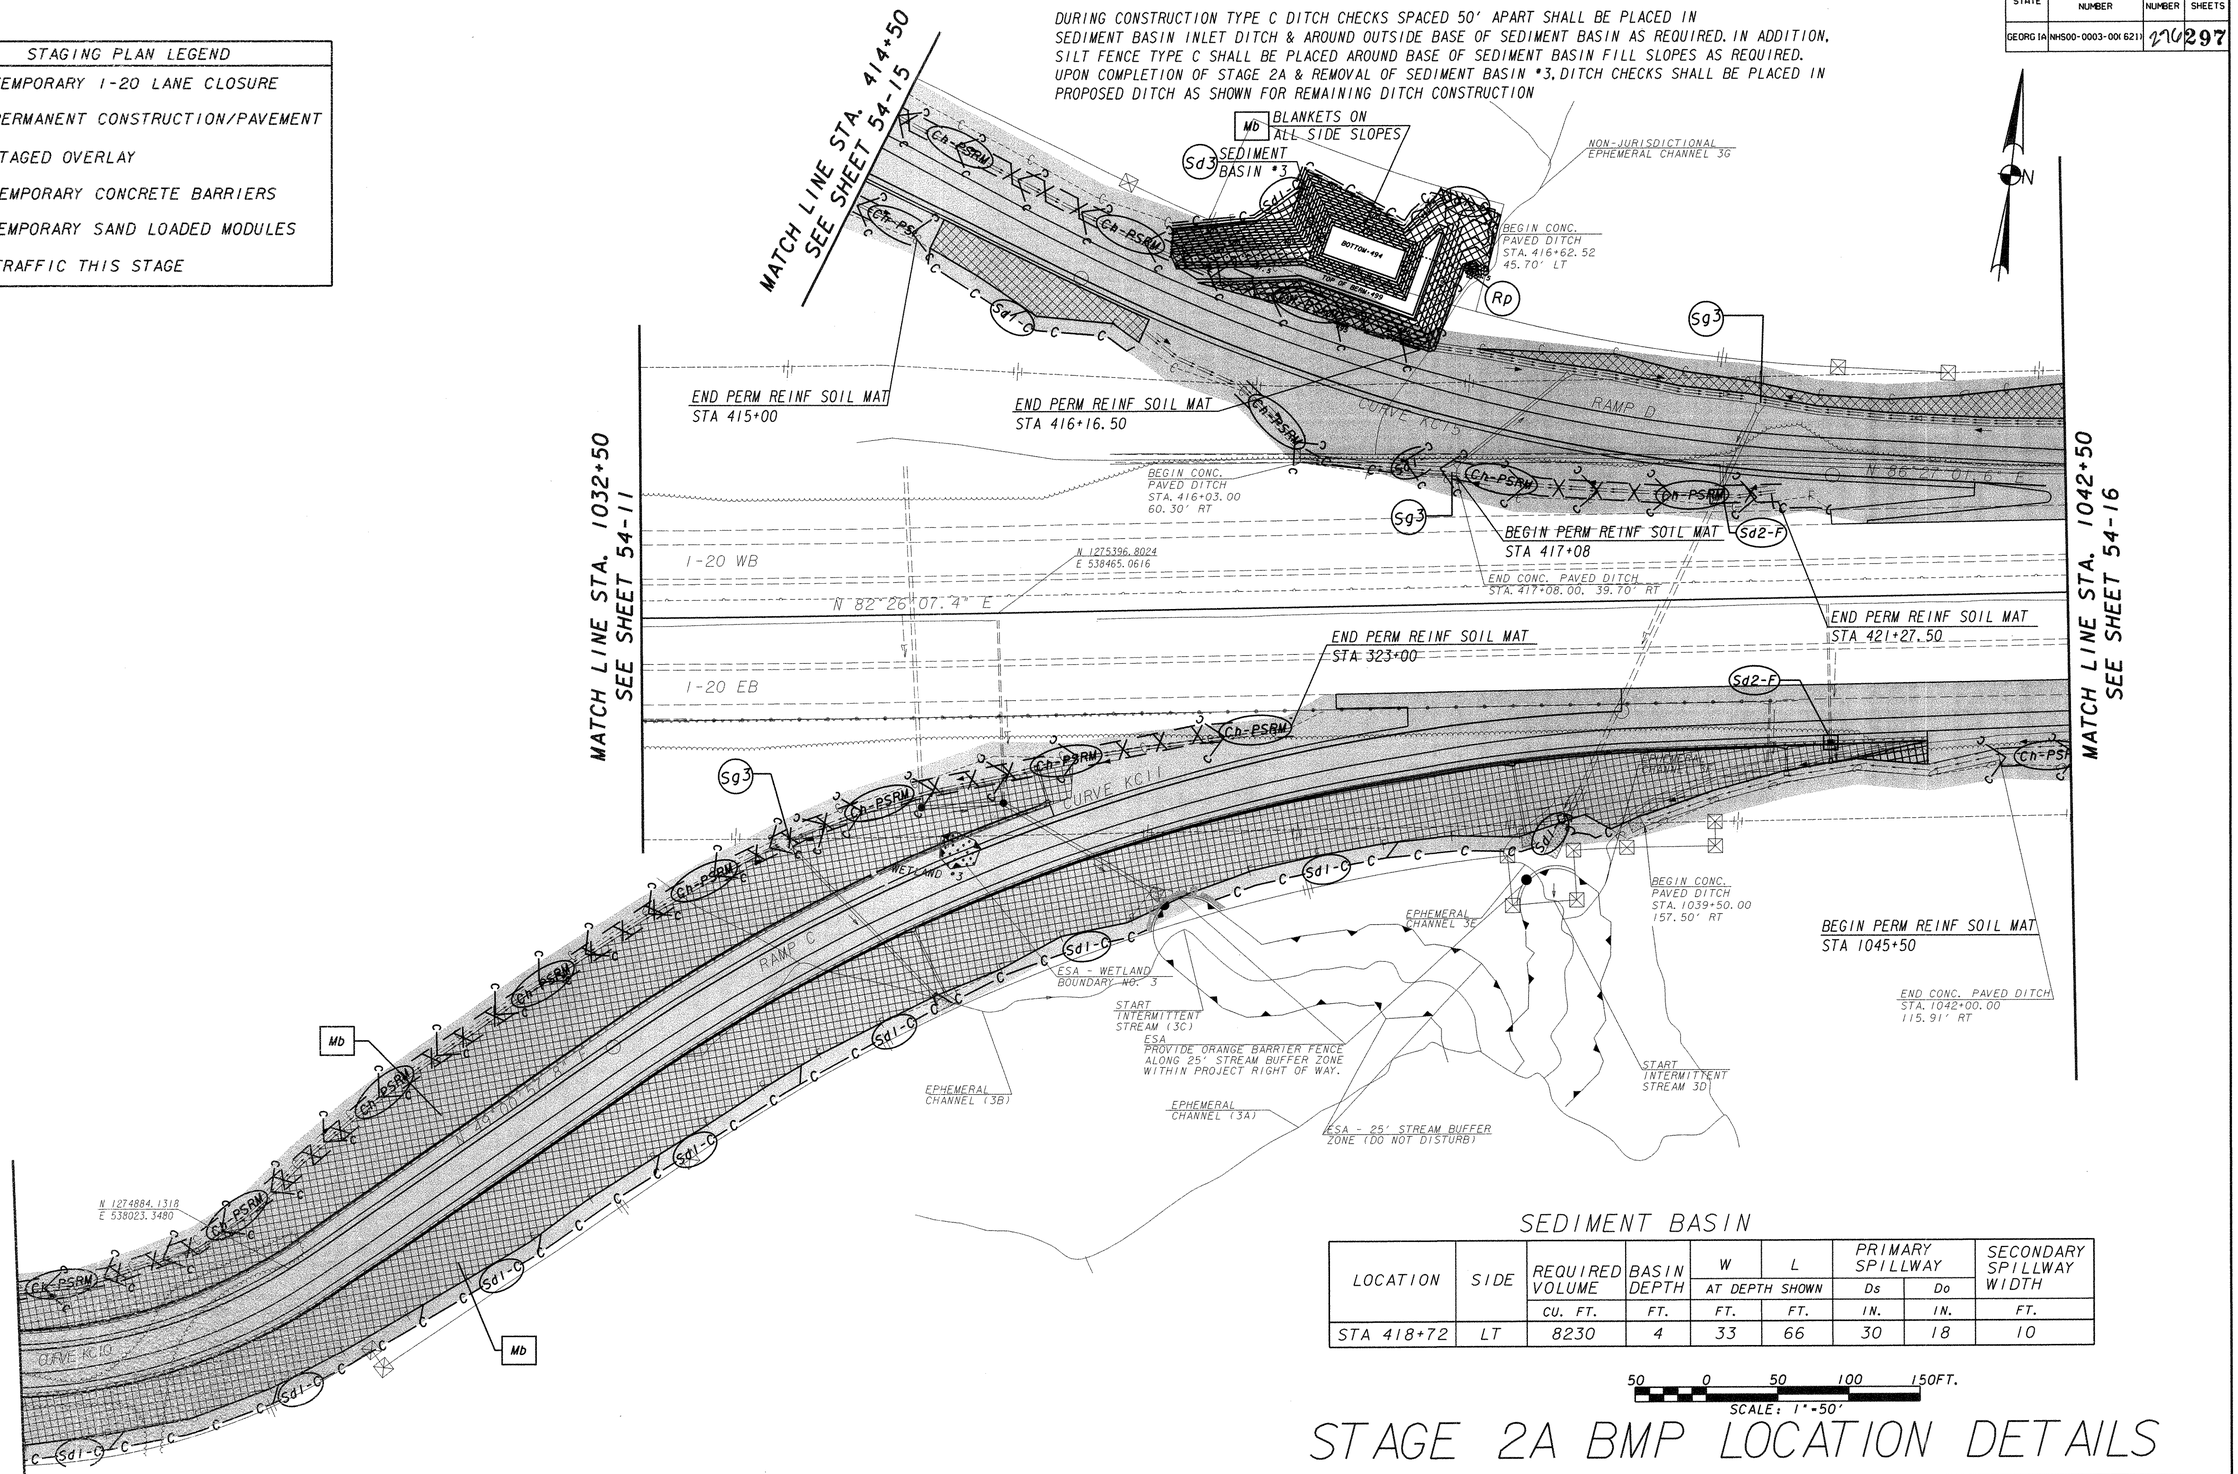

SEDIMENT BASIN

LOCATION	SIDE	REQUIRED VOLUME	BASIN DEPTH	W AT DEPTH SHOWN	L AT DEPTH SHOWN	PRIMARY SPILLWAY Ds	PRIMARY SPILLWAY Do	SECONDARY SPILLWAY WIDTH
		CU. FT.	FT.	FT.	FT.	IN.	IN.	FT.
STA 418+72	LT	8230	4	33	66	30	18	10

50 0 50 100 150FT.
SCALE: 1"=50'

STAGE 2A BMP LOCATION DETAILS

REVISIONS							
△	DATE	BY	DESCRIPTION	△	DATE	BY	DESCRIPTION

Moreland Altobelli Associates, Inc.
2211 Beaver Ruin Road
Suite 190
Norcross, Georgia 30071
Telephone (770) 263-5945

	NAME	DATE		NAME	DATE		NAME	DATE
DESIGNED BY			DRAWN BY			QUANTITIES BY		
CHECKED BY			CHECKED BY			CHECKED BY		
SUPERVISED BY								

Department of Transportation
State of Georgia

I-20 / THOMSON WEST BYPASS INTERCHANGE
EROSION & SEDIMENT CONTROL PLANS
STA. 1032+50 TO STA. 1042+50

DRAWING NUMBER 54-15