STATE	PROJECT NUMBER	SHEET NUMBER	TOTAL SHEETS
GEORGIA	NHS00-0003-00(621)	280	297

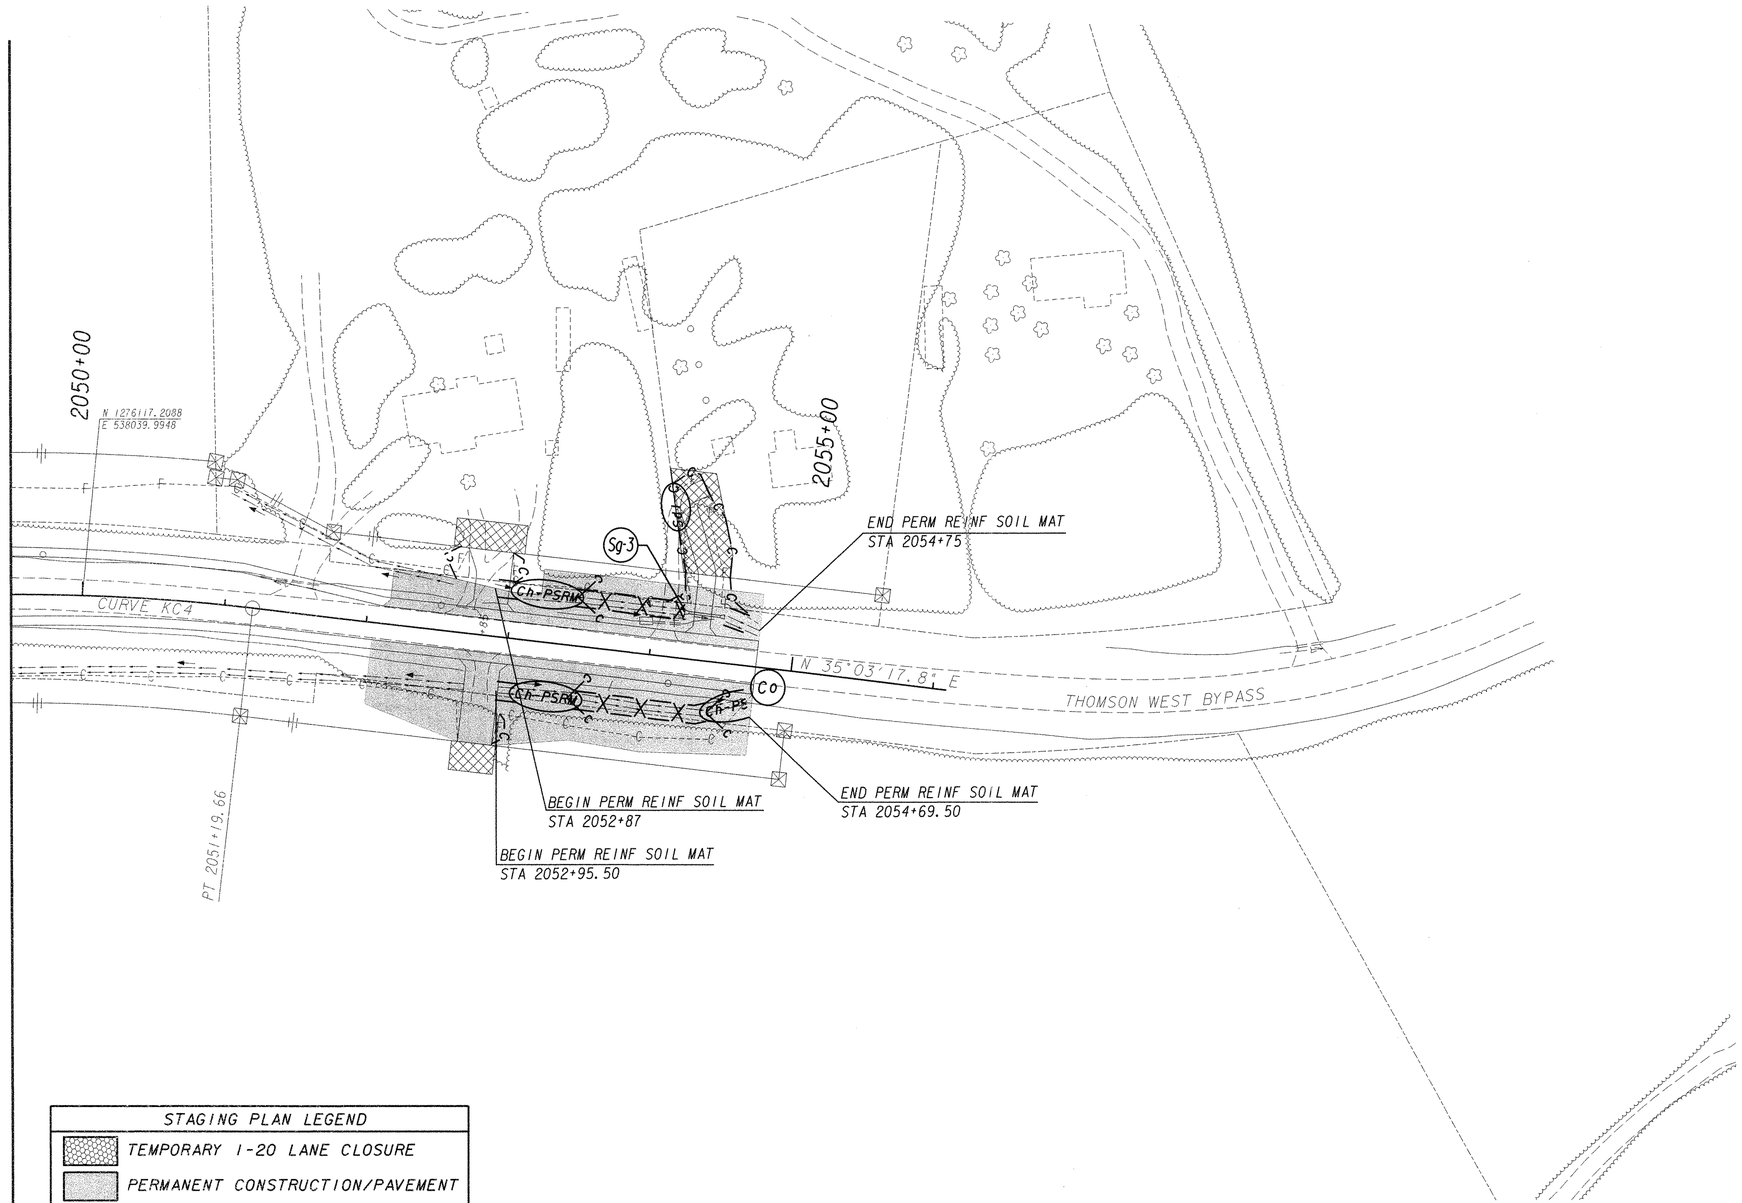

STAGING PLAN LEGEND
TEMPORARY I-20 LANE CLOSURE
PERMANENT CONSTRUCTION/PAVEMENT
STAGED OVERLAY
TEMPORARY CONCRETE BARRIERS
TEMPORARY SAND LOADED MODULES
TRAFFIC THIS STAGE

STAGE 2B BMP LOCATION DETAILS

50 0 50 100 150FT.
SCALE: 1"=50'

REVISIONS							
△	DATE	BY	DESCRIPTION	△	DATE	BY	DESCRIPTION

Moreland Altobelli Associates, Inc.
2211 Beaver Ruin Road
Suite 190
Norcross, Georgia 30071
Telephone (770) 263-5945

	NAME	DATE		NAME	DATE		NAME	DATE
DESIGNED BY			DRAWN BY			QUANTITIES BY		
CHECKED BY			CHECKED BY			CHECKED BY		
SUPERVISED BY								

Department of Transportation
State of Georgia

I-20 / THOMSON WEST BYPASS INTERCHANGE
EROSION & SEDIMENT CONTROL PLANS
STA. 2049+50 TO END

DRAWING NUMBER
54-19