STATE	PROJECT NUMBER	SHEET NO.	TOTAL SHEETS
GA	STP00-0003-00(623)	71	584

REVISION DATES

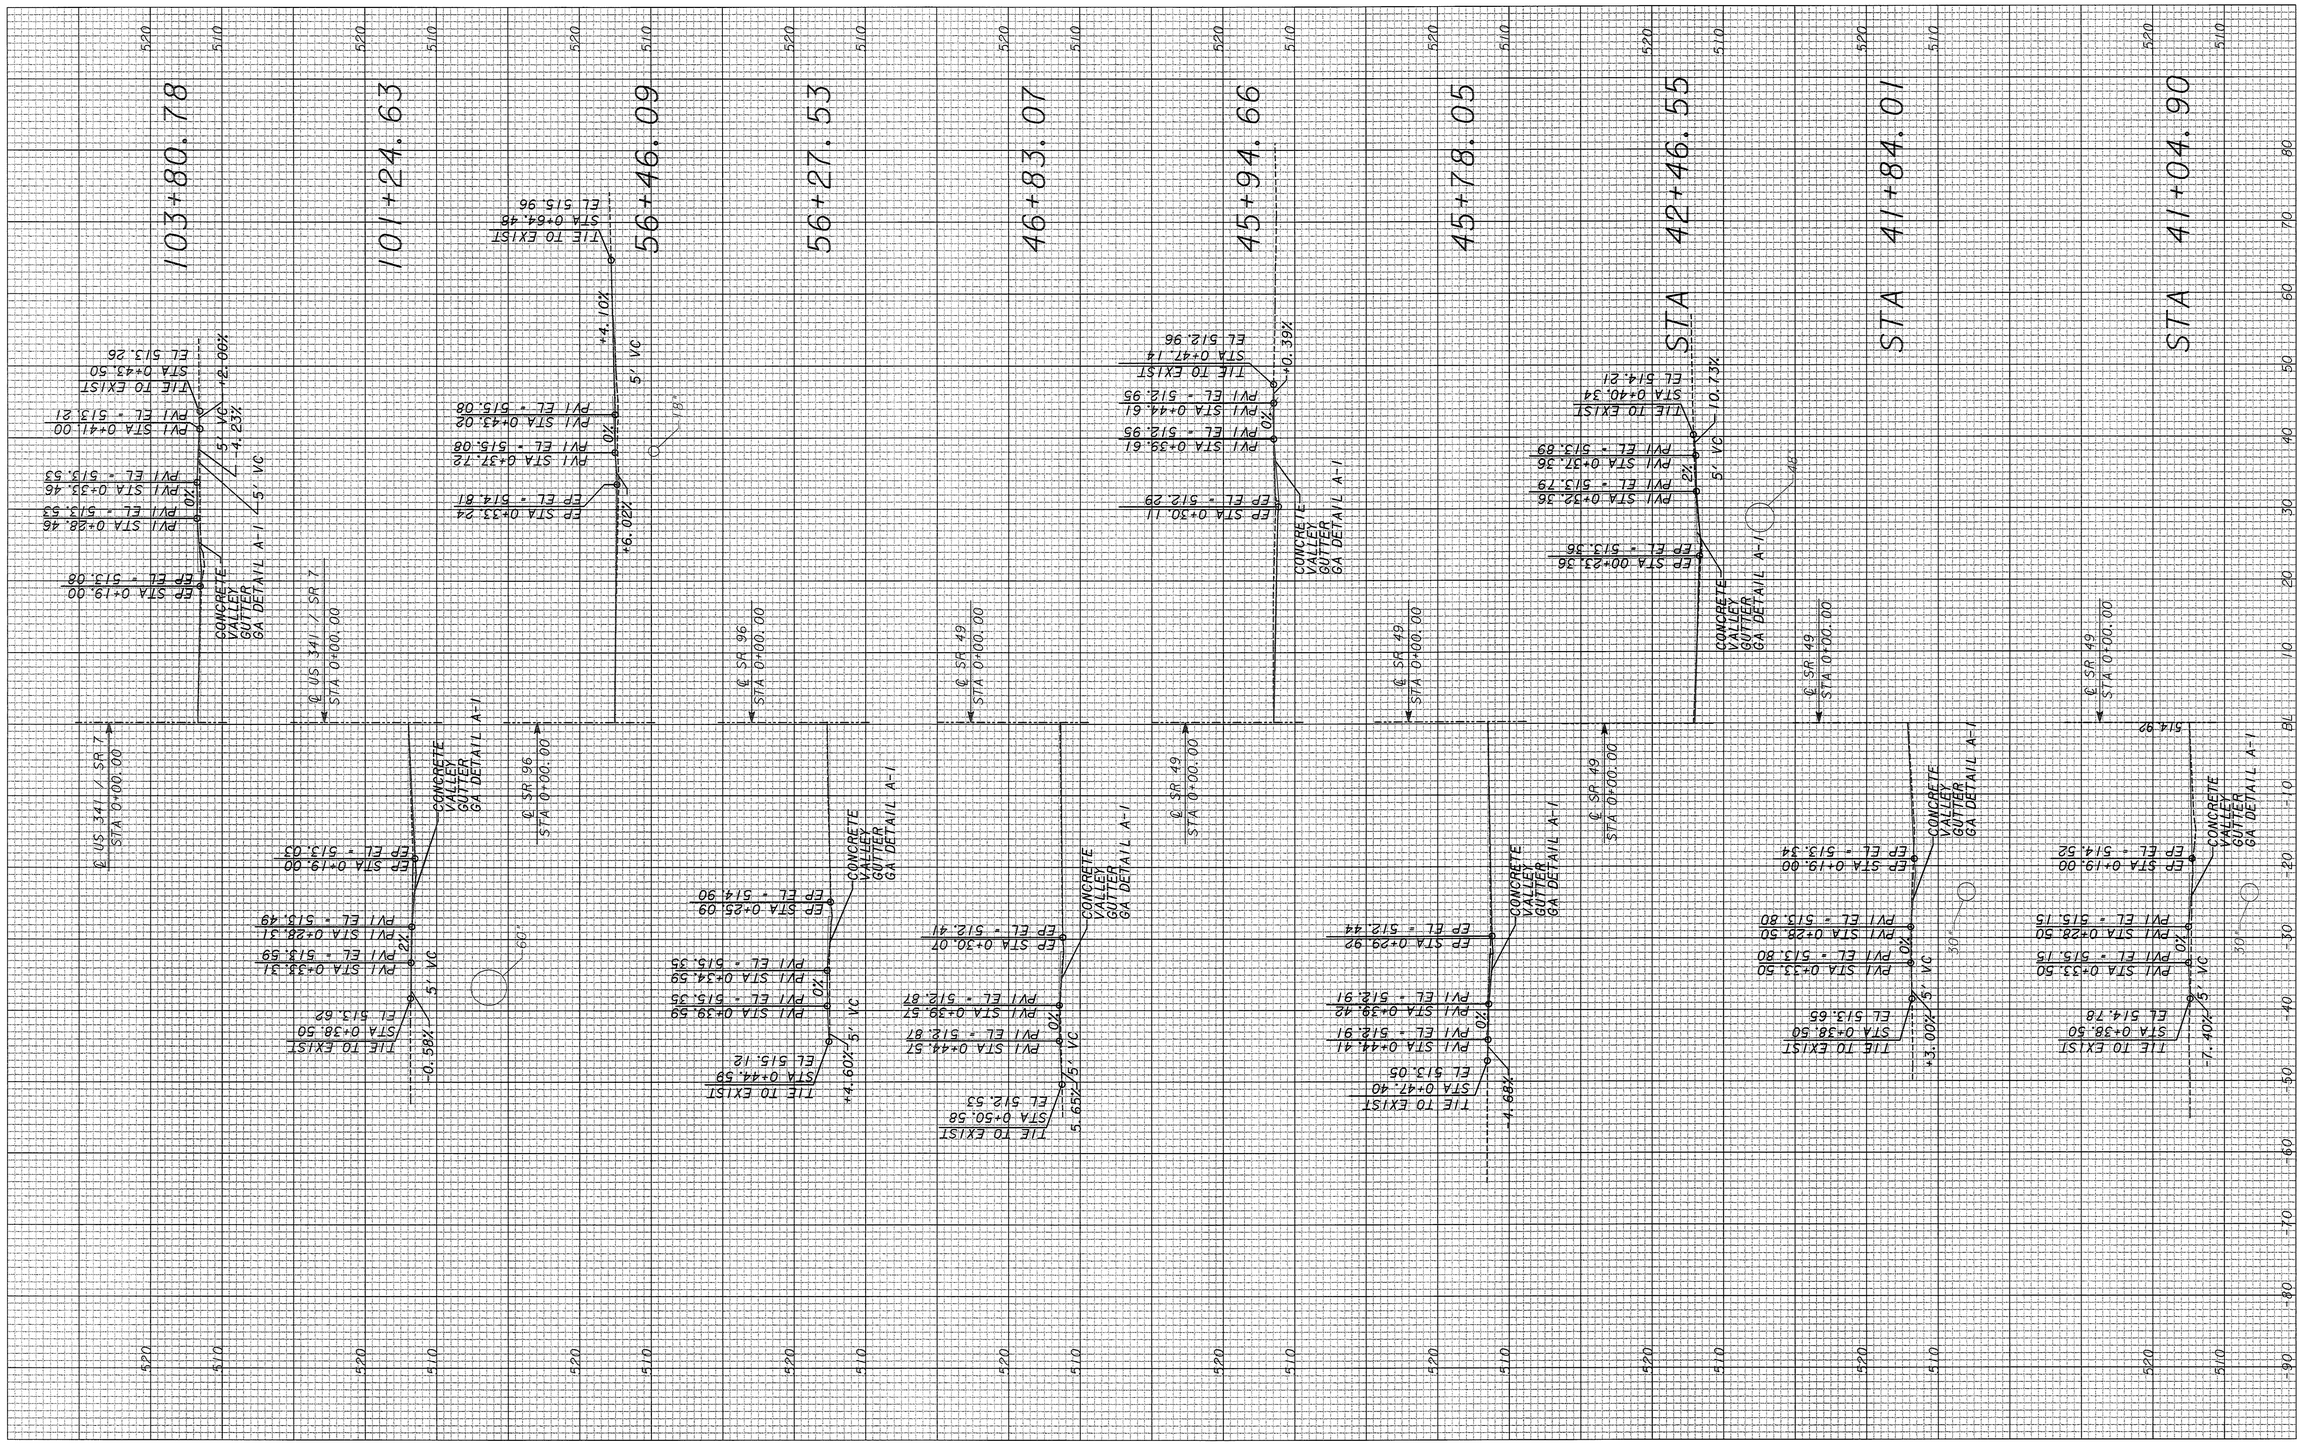

SR 49 / SR 96 / CONNECTOR & US 341 / SR 7

VERT. DATUM: NAVD 83
SCALE: HOR.: 1"=10'
VERT.: 1"=10'

Heath & Lineback Engineers INCORPORATED
2390 CANTON ROAD, BUILDING 200
MARIETTA, GEORGIA 30066-5393
(770)424-1668

STATE OF GEORGIA
DEPARTMENT OF TRANSPORTATION
DISTRICT 3 DESIGN

DRIVEWAY PROFILE

DRAWING No. 17-005

J:/2008030/2008030009/0003623/DGN/003623DR01.DGN

5/24/2012
J:\2008030\2008030009\0003623\dgn\003623dr01.dgn
PRF