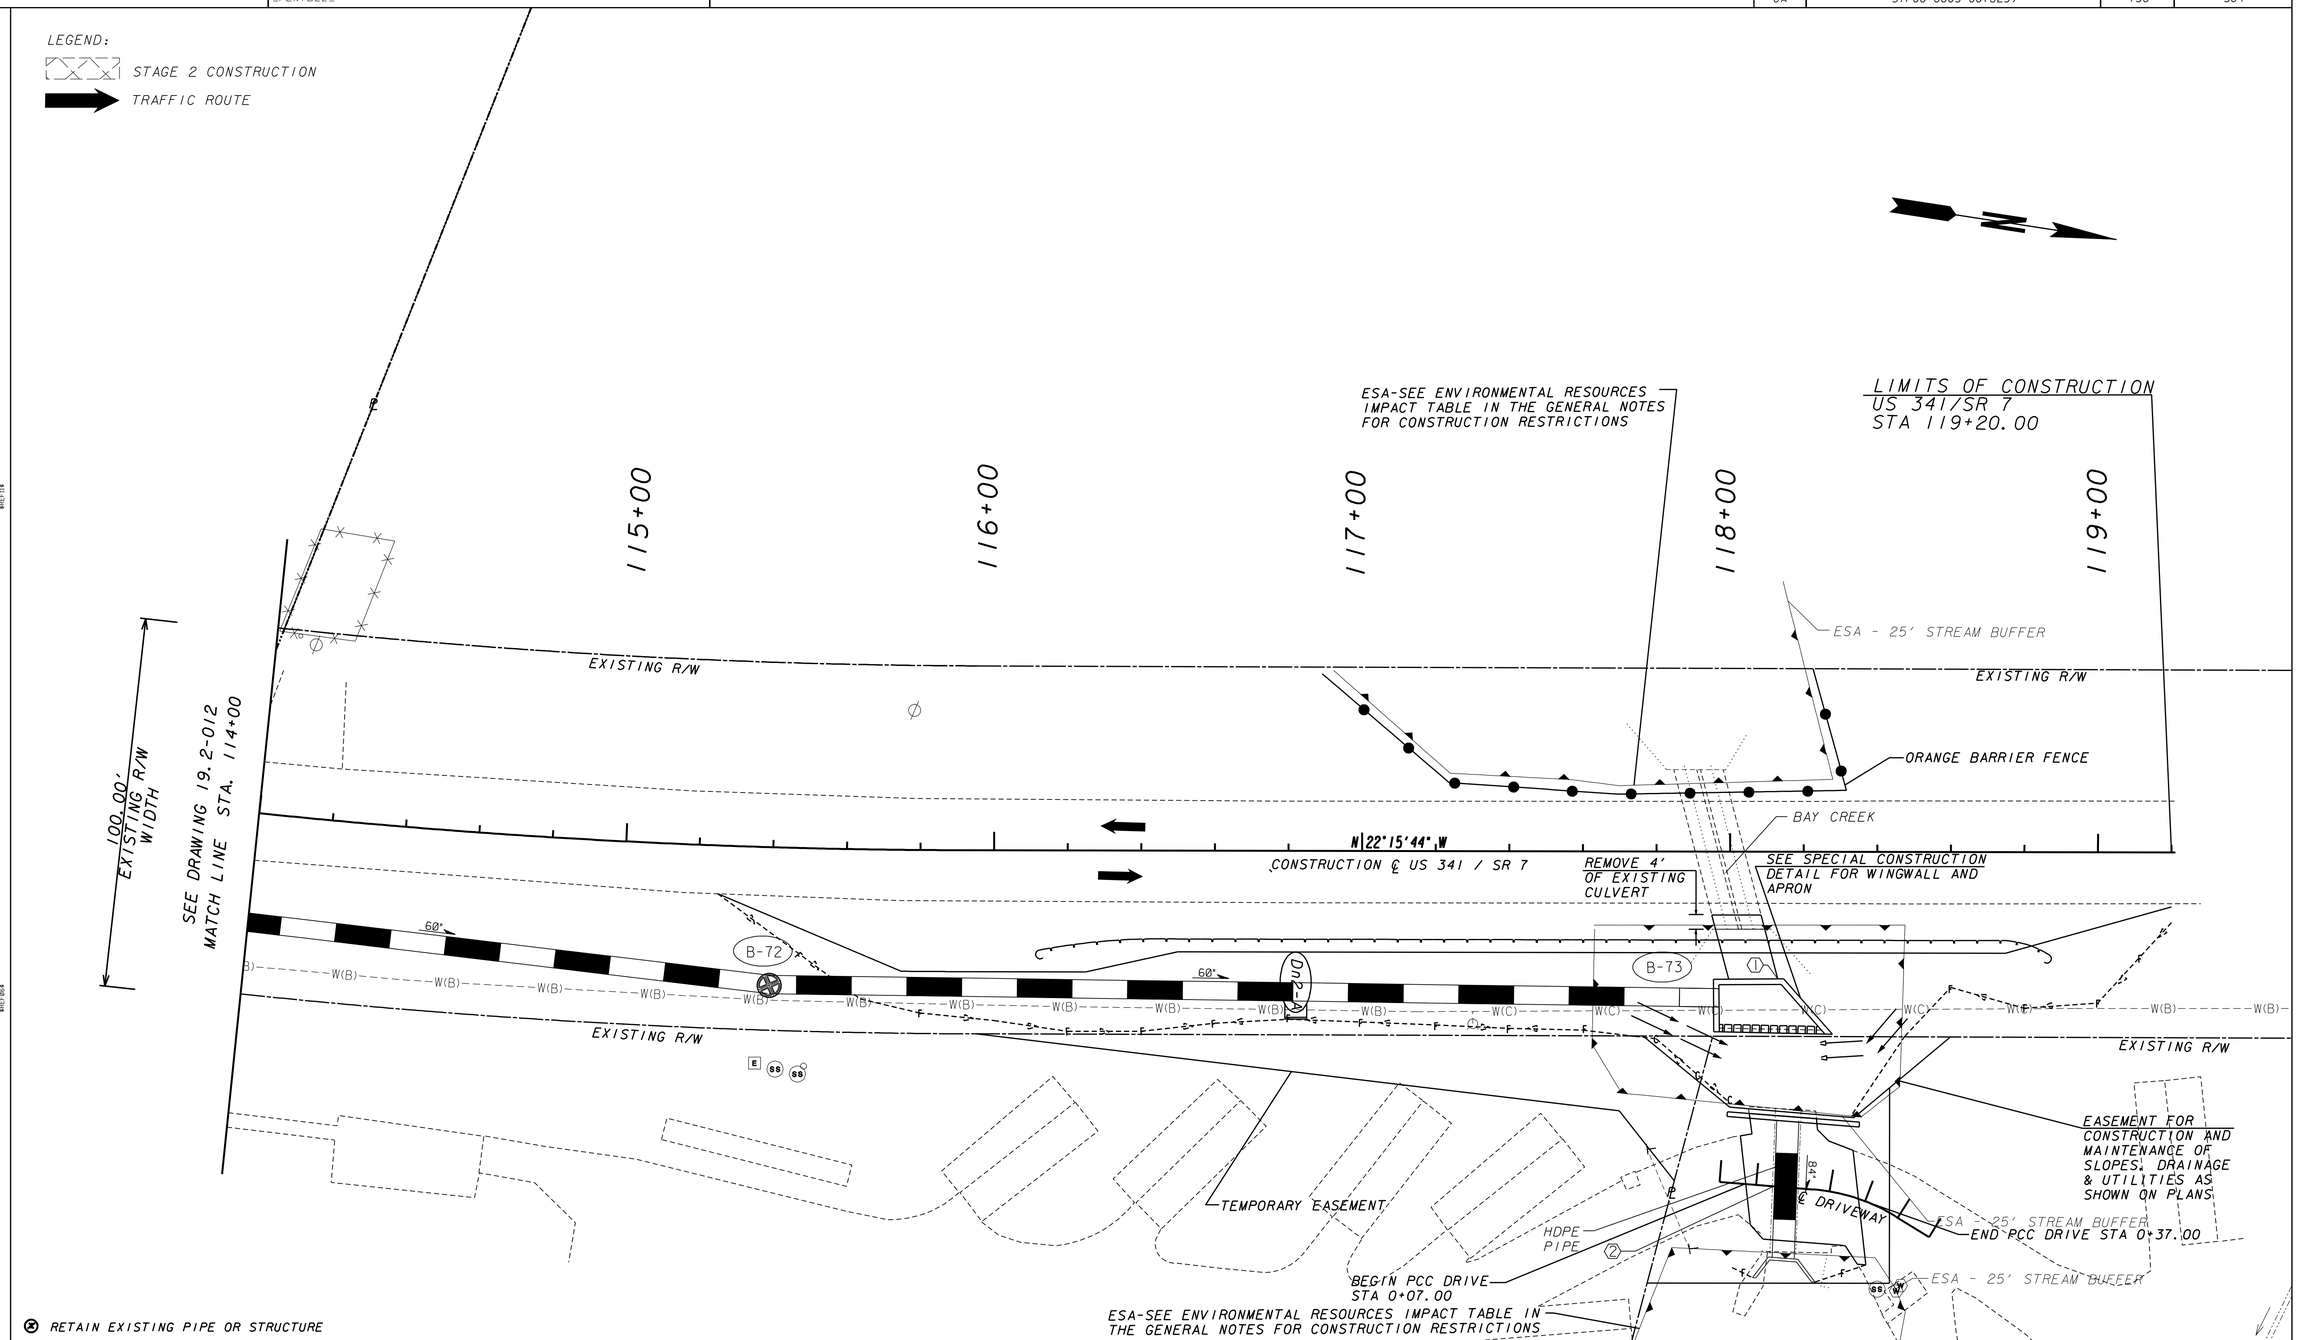

PROPERTY AND EXISTING R/W LINE	P
REQUIRED R/W LINE	
CONSTRUCTION LIMITS	C F
EASEMENT FOR CONSTR & MAINTENANCE OF SLOPES, DRAINAGE & UTILITIES	
EASEMENT FOR CONSTR OF SLOPES	
EASEMENT FOR CONSTR OF DRIVES	

BEGIN LIMIT OF ACCESS	BLA
END LIMIT OF ACCESS	ELA
LIMIT OF ACCESS	
REQ'D R/W & LIMIT OF ACCESS	
ESA - BOUNDARY	

Heath & Lineback Engineers INCORPORATED
2390 CANTON ROAD, BUILDING 200
MARIETTA, GEORGIA 30066-5393
(770)424-1668

LAND LOT NO. : 205, 206
LAND DISTRICT: 9
GMD: 1813

SCALE IN FEET
0 20 40 80

REVISION DATES
06/04/12

STATE OF GEORGIA
DEPARTMENT OF TRANSPORTATION
OFFICE: DISTRICT 3 DESIGN

CONSTRUCTION STAGING
STAGE 2

SR 49 DRAINAGE IMPROVEMENTS
COUNTY: PEACH

DRAWING No. 19.2-013

J:\2008030\2008030009\0003623\DGN\003623ST02_13.DGN