STATE	PROJECT NUMBER	SHEET NO.	TOTAL SHEETS
GA	STP00-0003-00(623)	160	584

REVISION DATES	

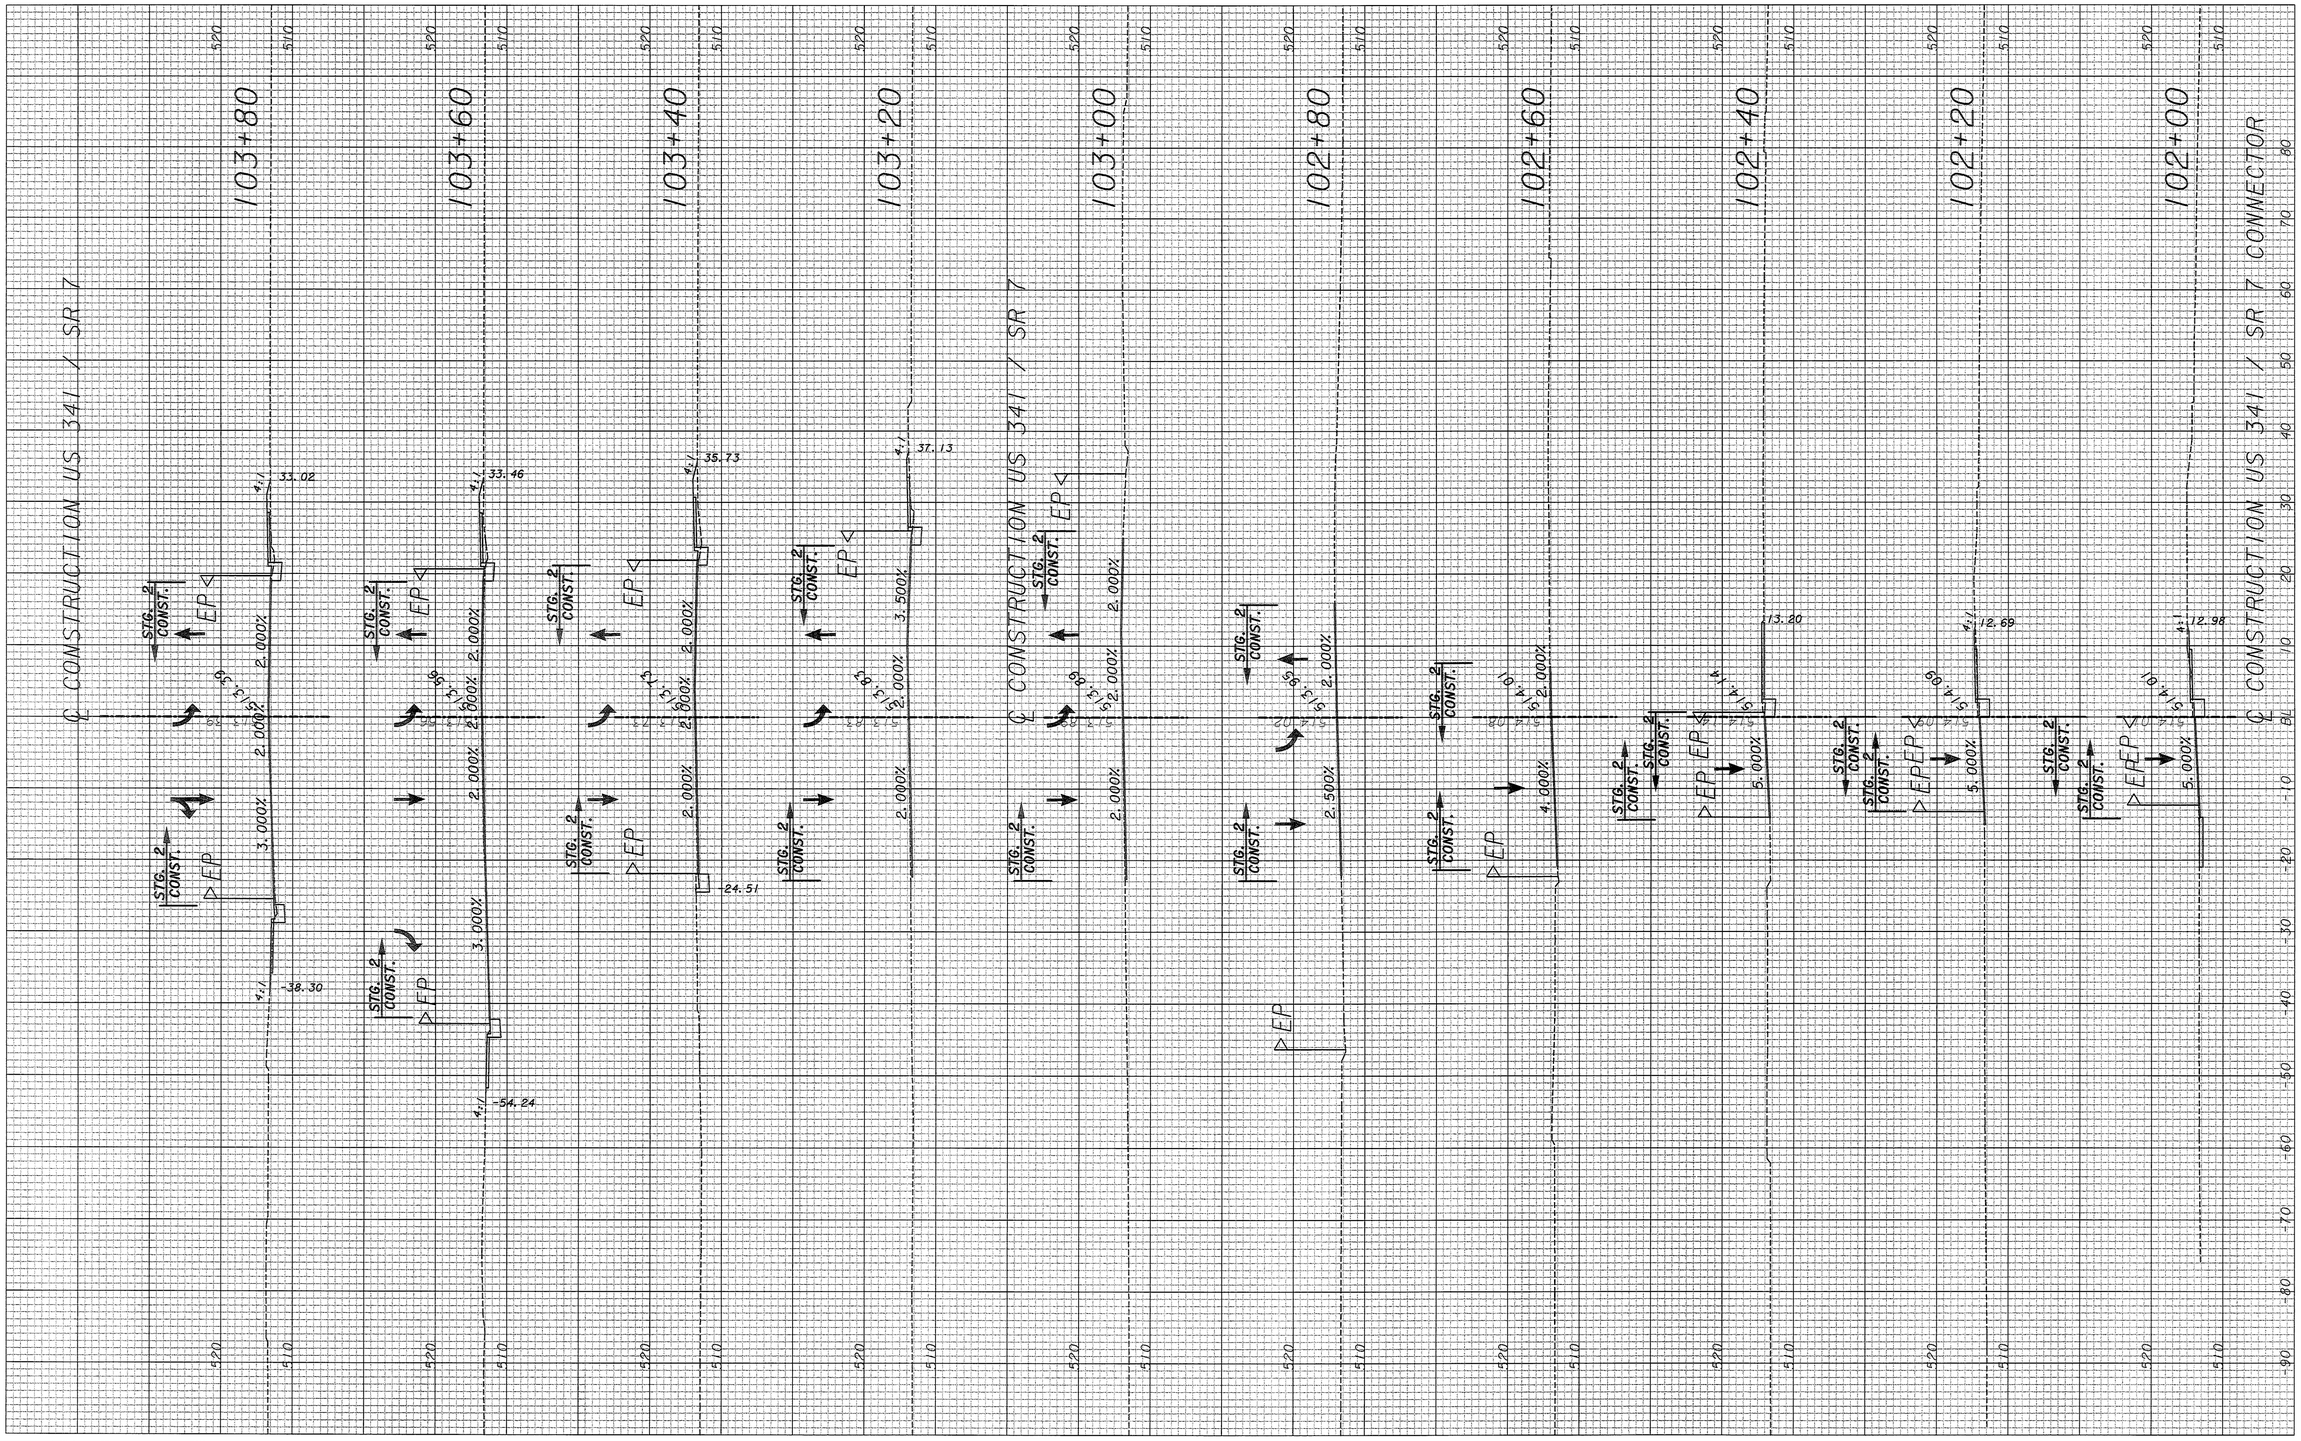

US 341 / SR 7 CONNECTOR
& US 341 / SR 7

VERT. DATUM: NAVD 83
SCALE: HOR.: 1"=10'
VERT.: 1"=10'

Heath & Lineback Engineers
INCORPORATED
2390 CANTON ROAD, BUILDING 200
MARIETTA, GEORGIA 30066-5393
(770)424-1668

STATE OF GEORGIA
DEPARTMENT OF TRANSPORTATION
DISTRICT 3 DESIGN

CONSTRUCTION STAGING CROSS SECTIONS
STAGE 2- STA 102+00 TO 103+80

DRAWING No.
19.2-037

5/24/2012
J:\2008030\2008030009\0003623\dgn\003623sx02_st2.dgn
PRF

J:/2008030/2008030009/0003623/DGN/003623SX02_ST2.DGN