LEGEND:

STAGE 3 CONSTRUCTION

TRAFFIC ROUTE

RETAIN EXISTING PIPE OR STRUCTURE

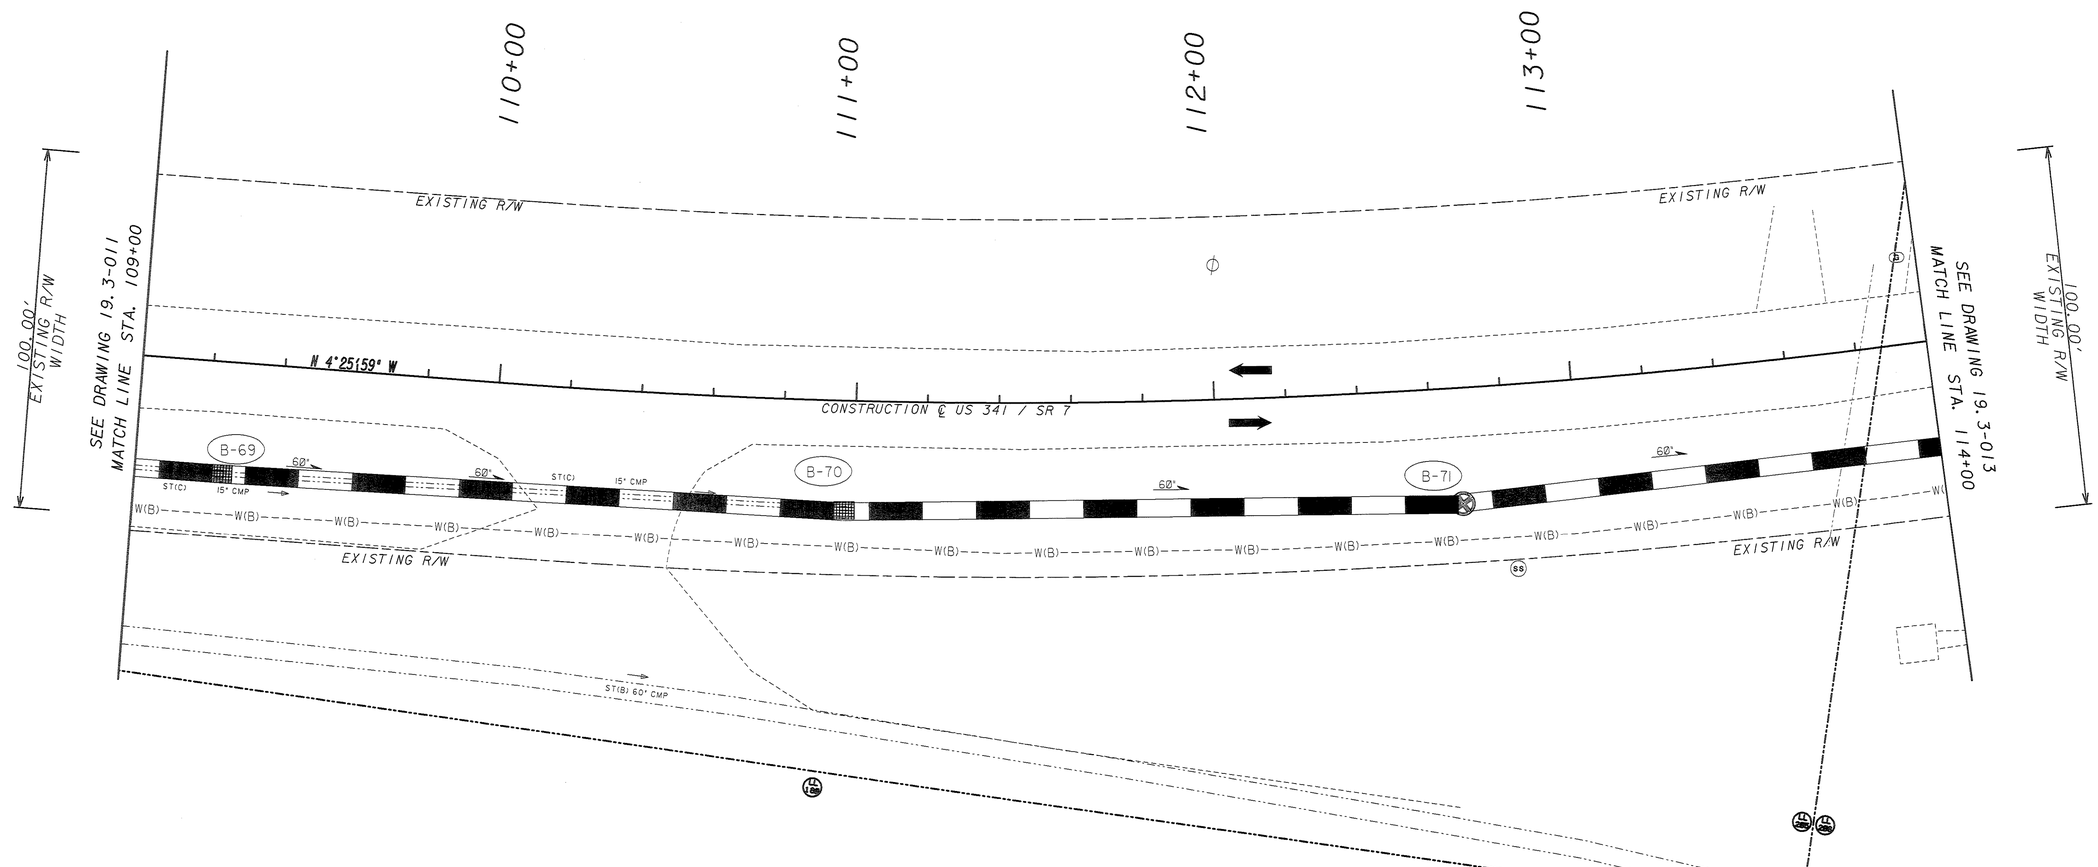

PROPERTY AND EXISTING R/W LINE	BEGIN LIMIT OF ACCESS.....BLA		
REQUIRED R/W LINE	END LIMIT OF ACCESS.....ELA		
CONSTRUCTION LIMITS	LIMIT OF ACCESS		
EASEMENT FOR CONSTR & MAINTENANCE OF SLOPES, DRAINAGE & UTILITIES	REQ'D R/W & LIMIT OF ACCESS		
EASEMENT FOR CONSTR OF SLOPES	ESA - BOUNDARY		
EASEMENT FOR CONSTR OF DRIVES			

Heath & Lineback Engineers
INCORPORATED
2390 CANTON ROAD, BUILDING 200
MARIETTA, GEORGIA 30066-5393
(770)424-1668

LAND LOT NO.: 180, 205, 206
LAND DISTRICT: 9
GMD: 1813

SCALE IN FEET
0 20 40 80

REVISION DATES

STATE OF GEORGIA
DEPARTMENT OF TRANSPORTATION
OFFICE: DISTRICT 3 DESIGN

CONSTRUCTION STAGING STAGE 3

SR 49 DRAINAGE IMPROVEMENTS
COUNTY: PEACH

DRAWING No. 19.3-012

J:/2008030/2008030009/0003623/DGN/003623ST03_12.DGN