STATE	PROJECT NUMBER	SHEET NO.	TOTAL SHEETS
GA	STP00-0003-00(623)	248	584

REVISION DATES

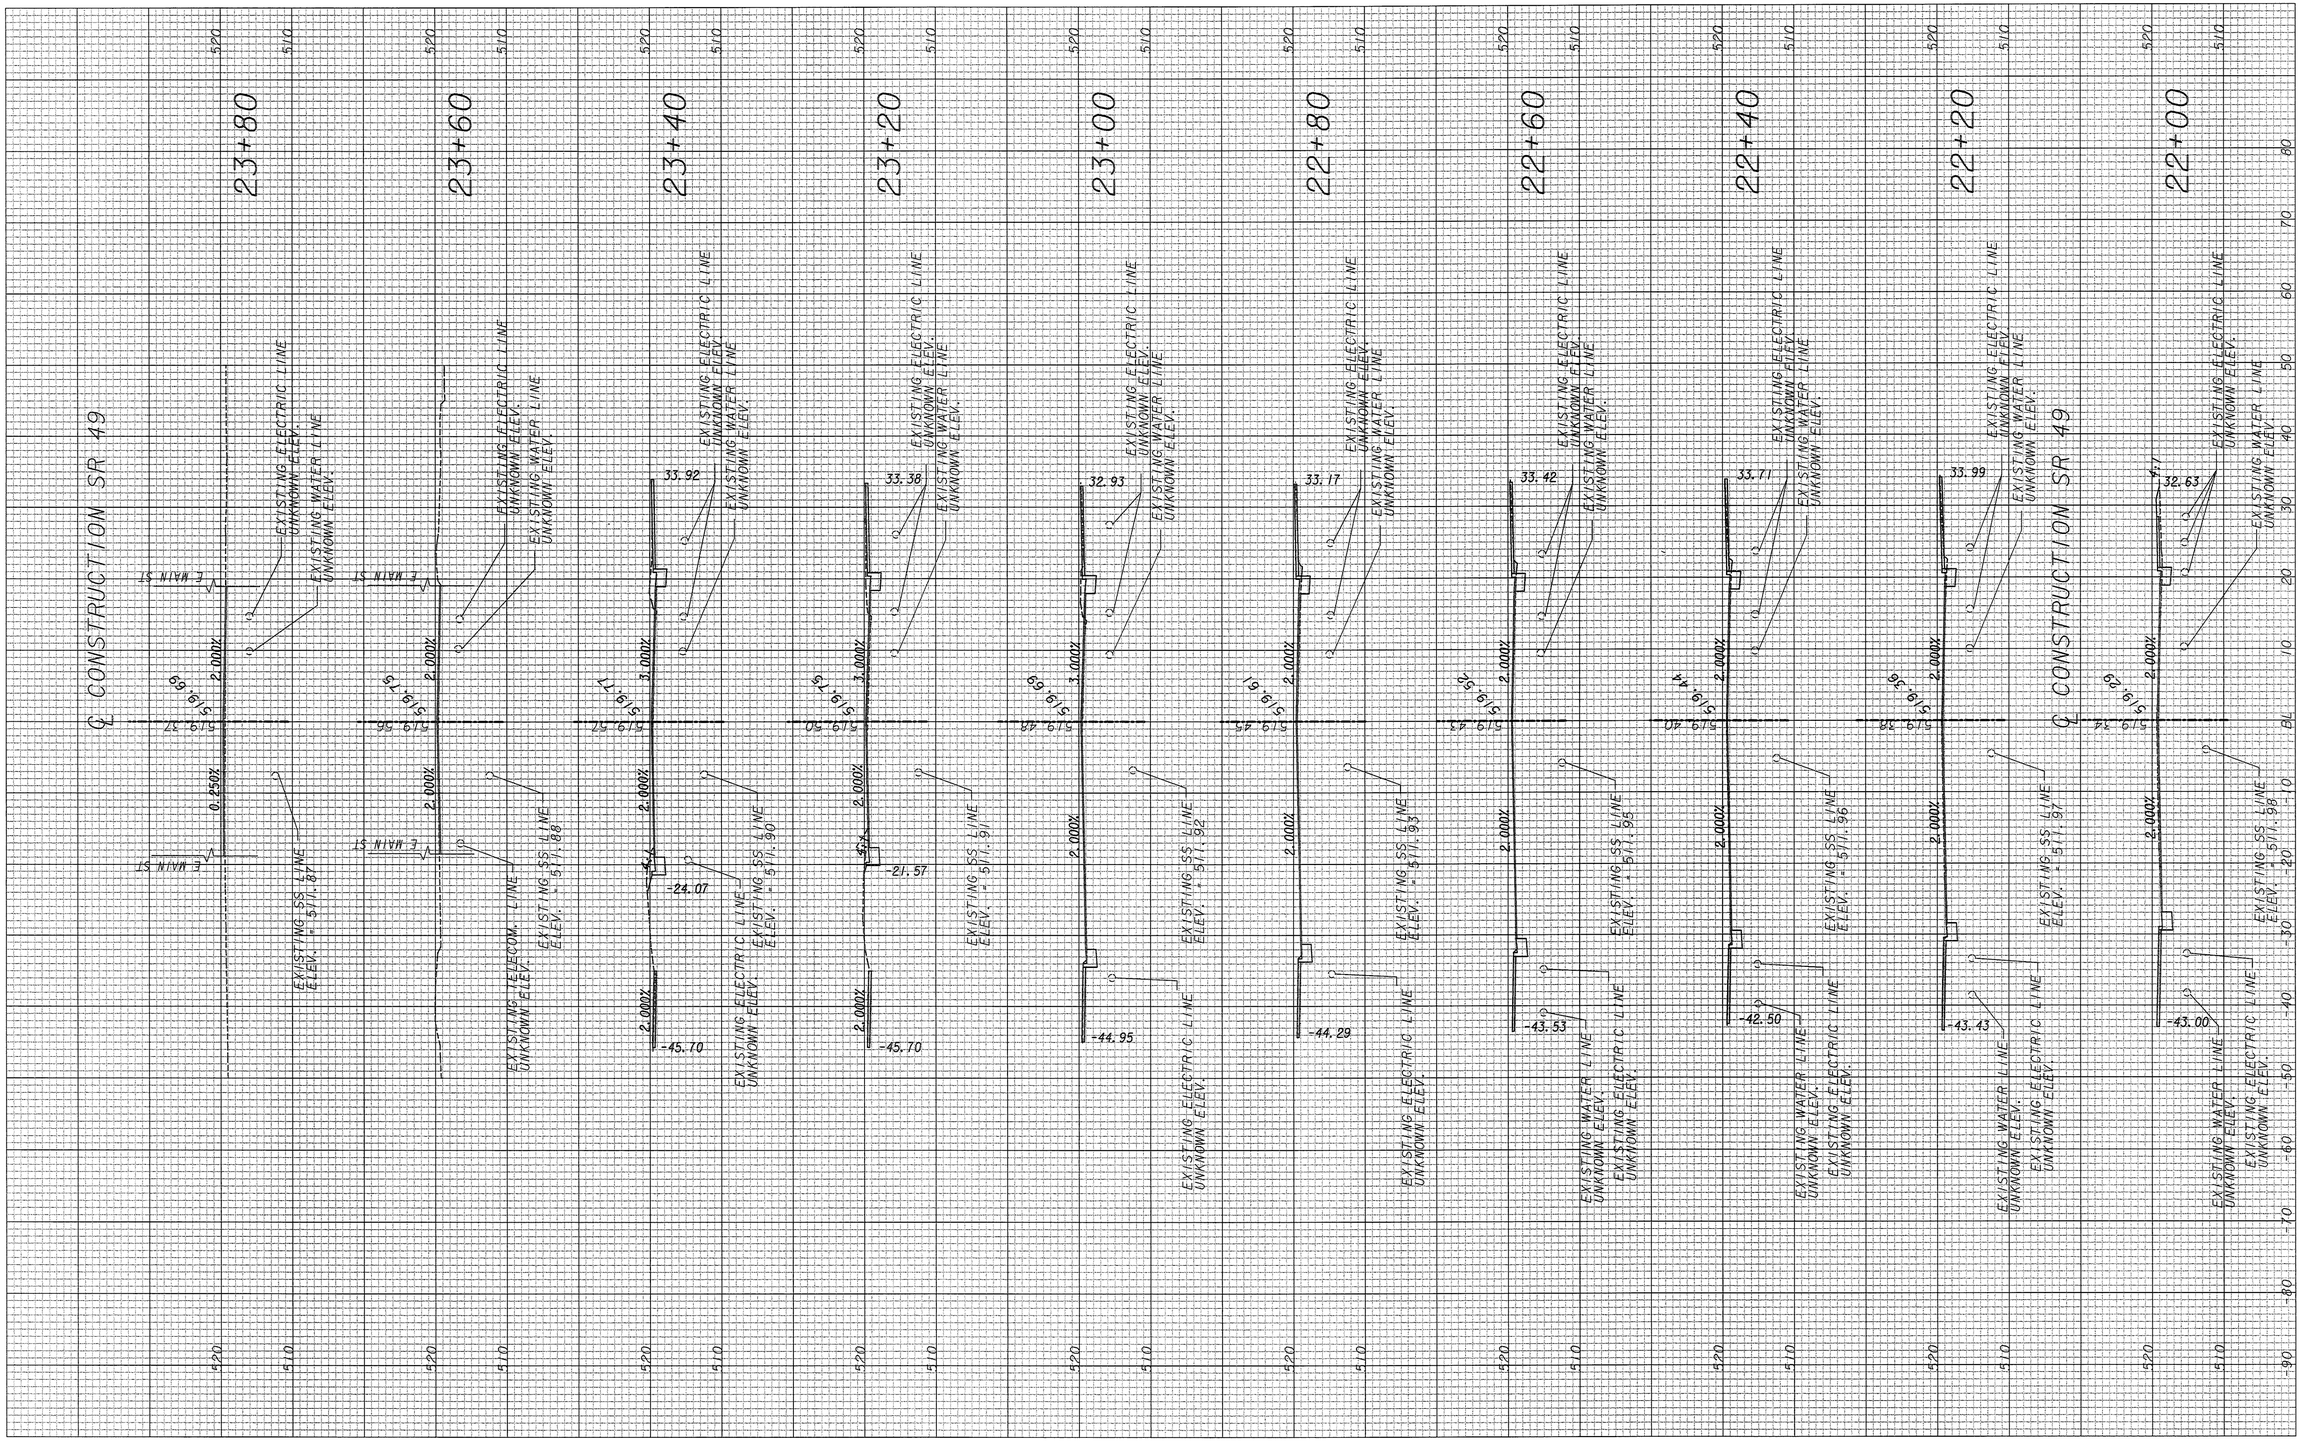

SR 49	VERT. DATUM: NAVD 83 SCALE: HOR. : 1"=10' VERT. : 1"=10'		Heath & Lineback Engineers INCORPORATED 2390 CANTON ROAD, BUILDING 200 MARIETTA, GEORGIA 30066-5393 (770)424-1668	STATE OF GEORGIA DEPARTMENT OF TRANSPORTATION DISTRICT 3 DESIGN

EARTHWORK CROSS SECTIONS STA 22+00 TO 23+80

DRAWING No. 23-007

J:/2008030/2008030009/0003623/DGN/003623XSO1.DGN

5/24/2012
J:\2008030\2008030009\0003623\dgn\003623xs01.dgn
$PRPS