| STATE | PROJECT NUMBER | SHEET NO. | TOTAL SHEETS |
|---|---|---|---|
| GA | STP00-0003-001(623) | 260 | 384 |

REVISION DATES

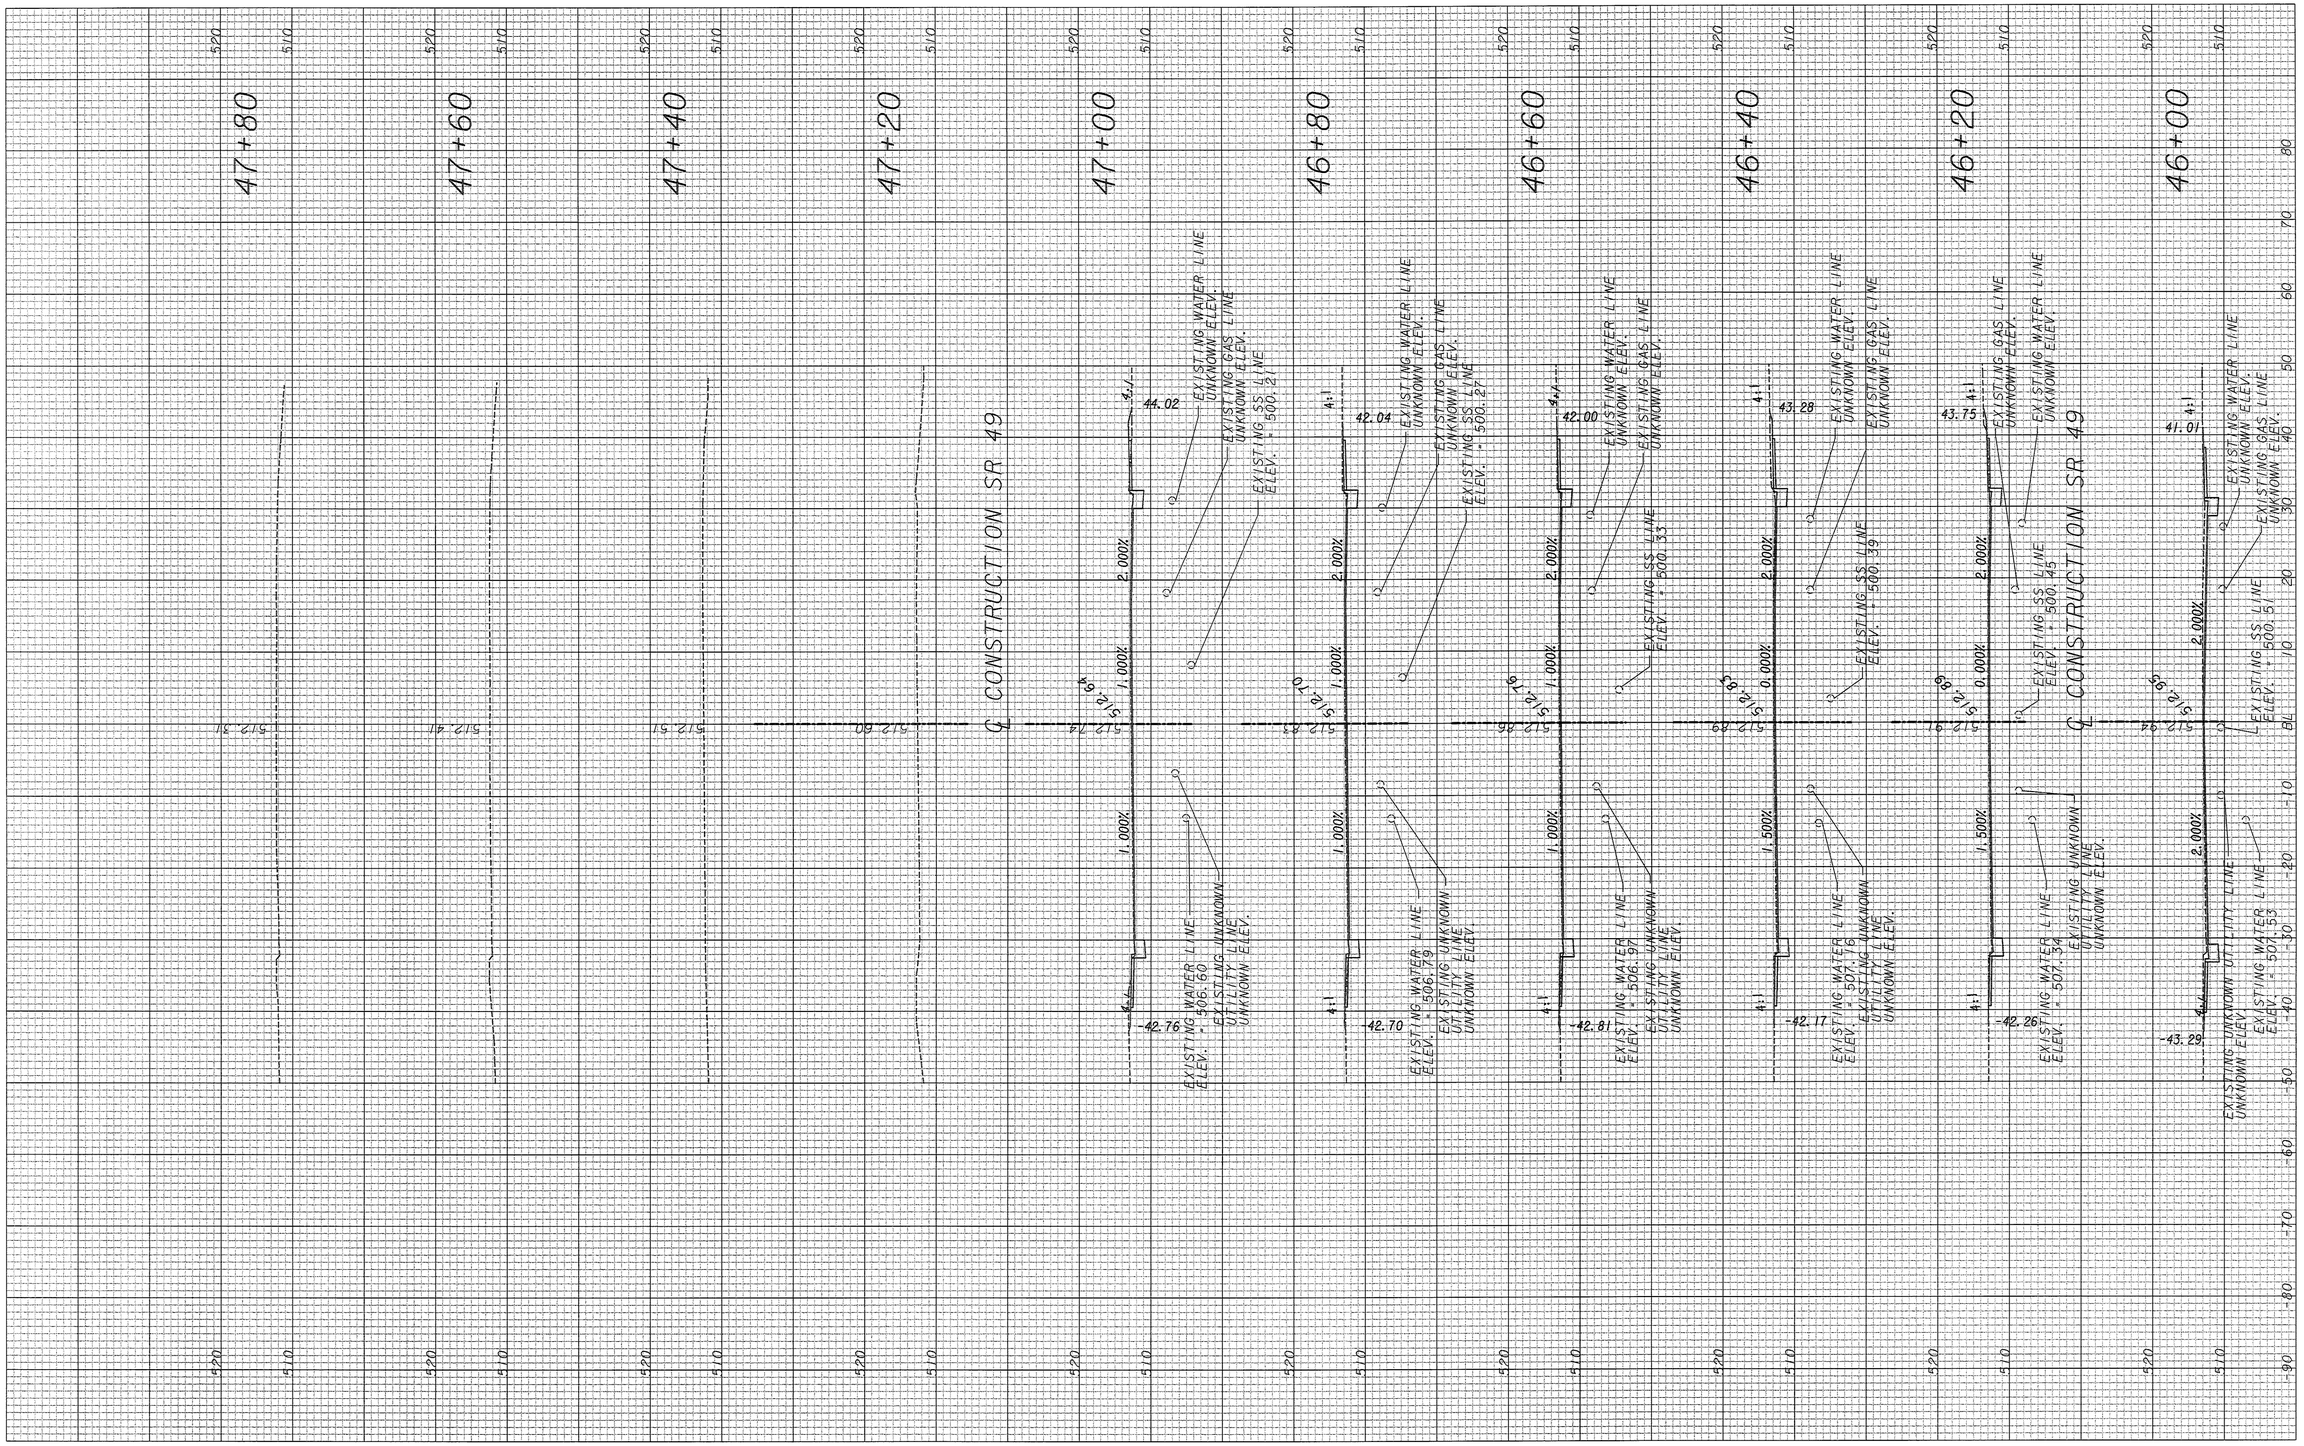


SR 49

VERT. DATUM: NAVD 83
SCALE: HOR. : 1"=10'
VERT. : 1"=10'

Heath & Lineback Engineers
INCORPORATED
2390 CANTON ROAD, BUILDING 200
MARIETTA, GEORGIA 30066-5393
(770)424-1668

STATE OF GEORGIA
DEPARTMENT OF TRANSPORTATION
DISTRICT 3 DESIGN

# EARTHWORK CROSS SECTIONS
# STA 46+00 TO 47+80

DRAWING NO.
23-019

J:/2008030/2008030009/0003623/DGN/003623XS01.DGN

5/24/2012
J:\2008030\2008030009\0003623\dgn\003623xs01.dgn
$PRF$