STATE	PROJECT NUMBER	SHEET NO.	TOTAL SHEETS
GA	STP00-0003-00(623)	272	384

REVISION DATES

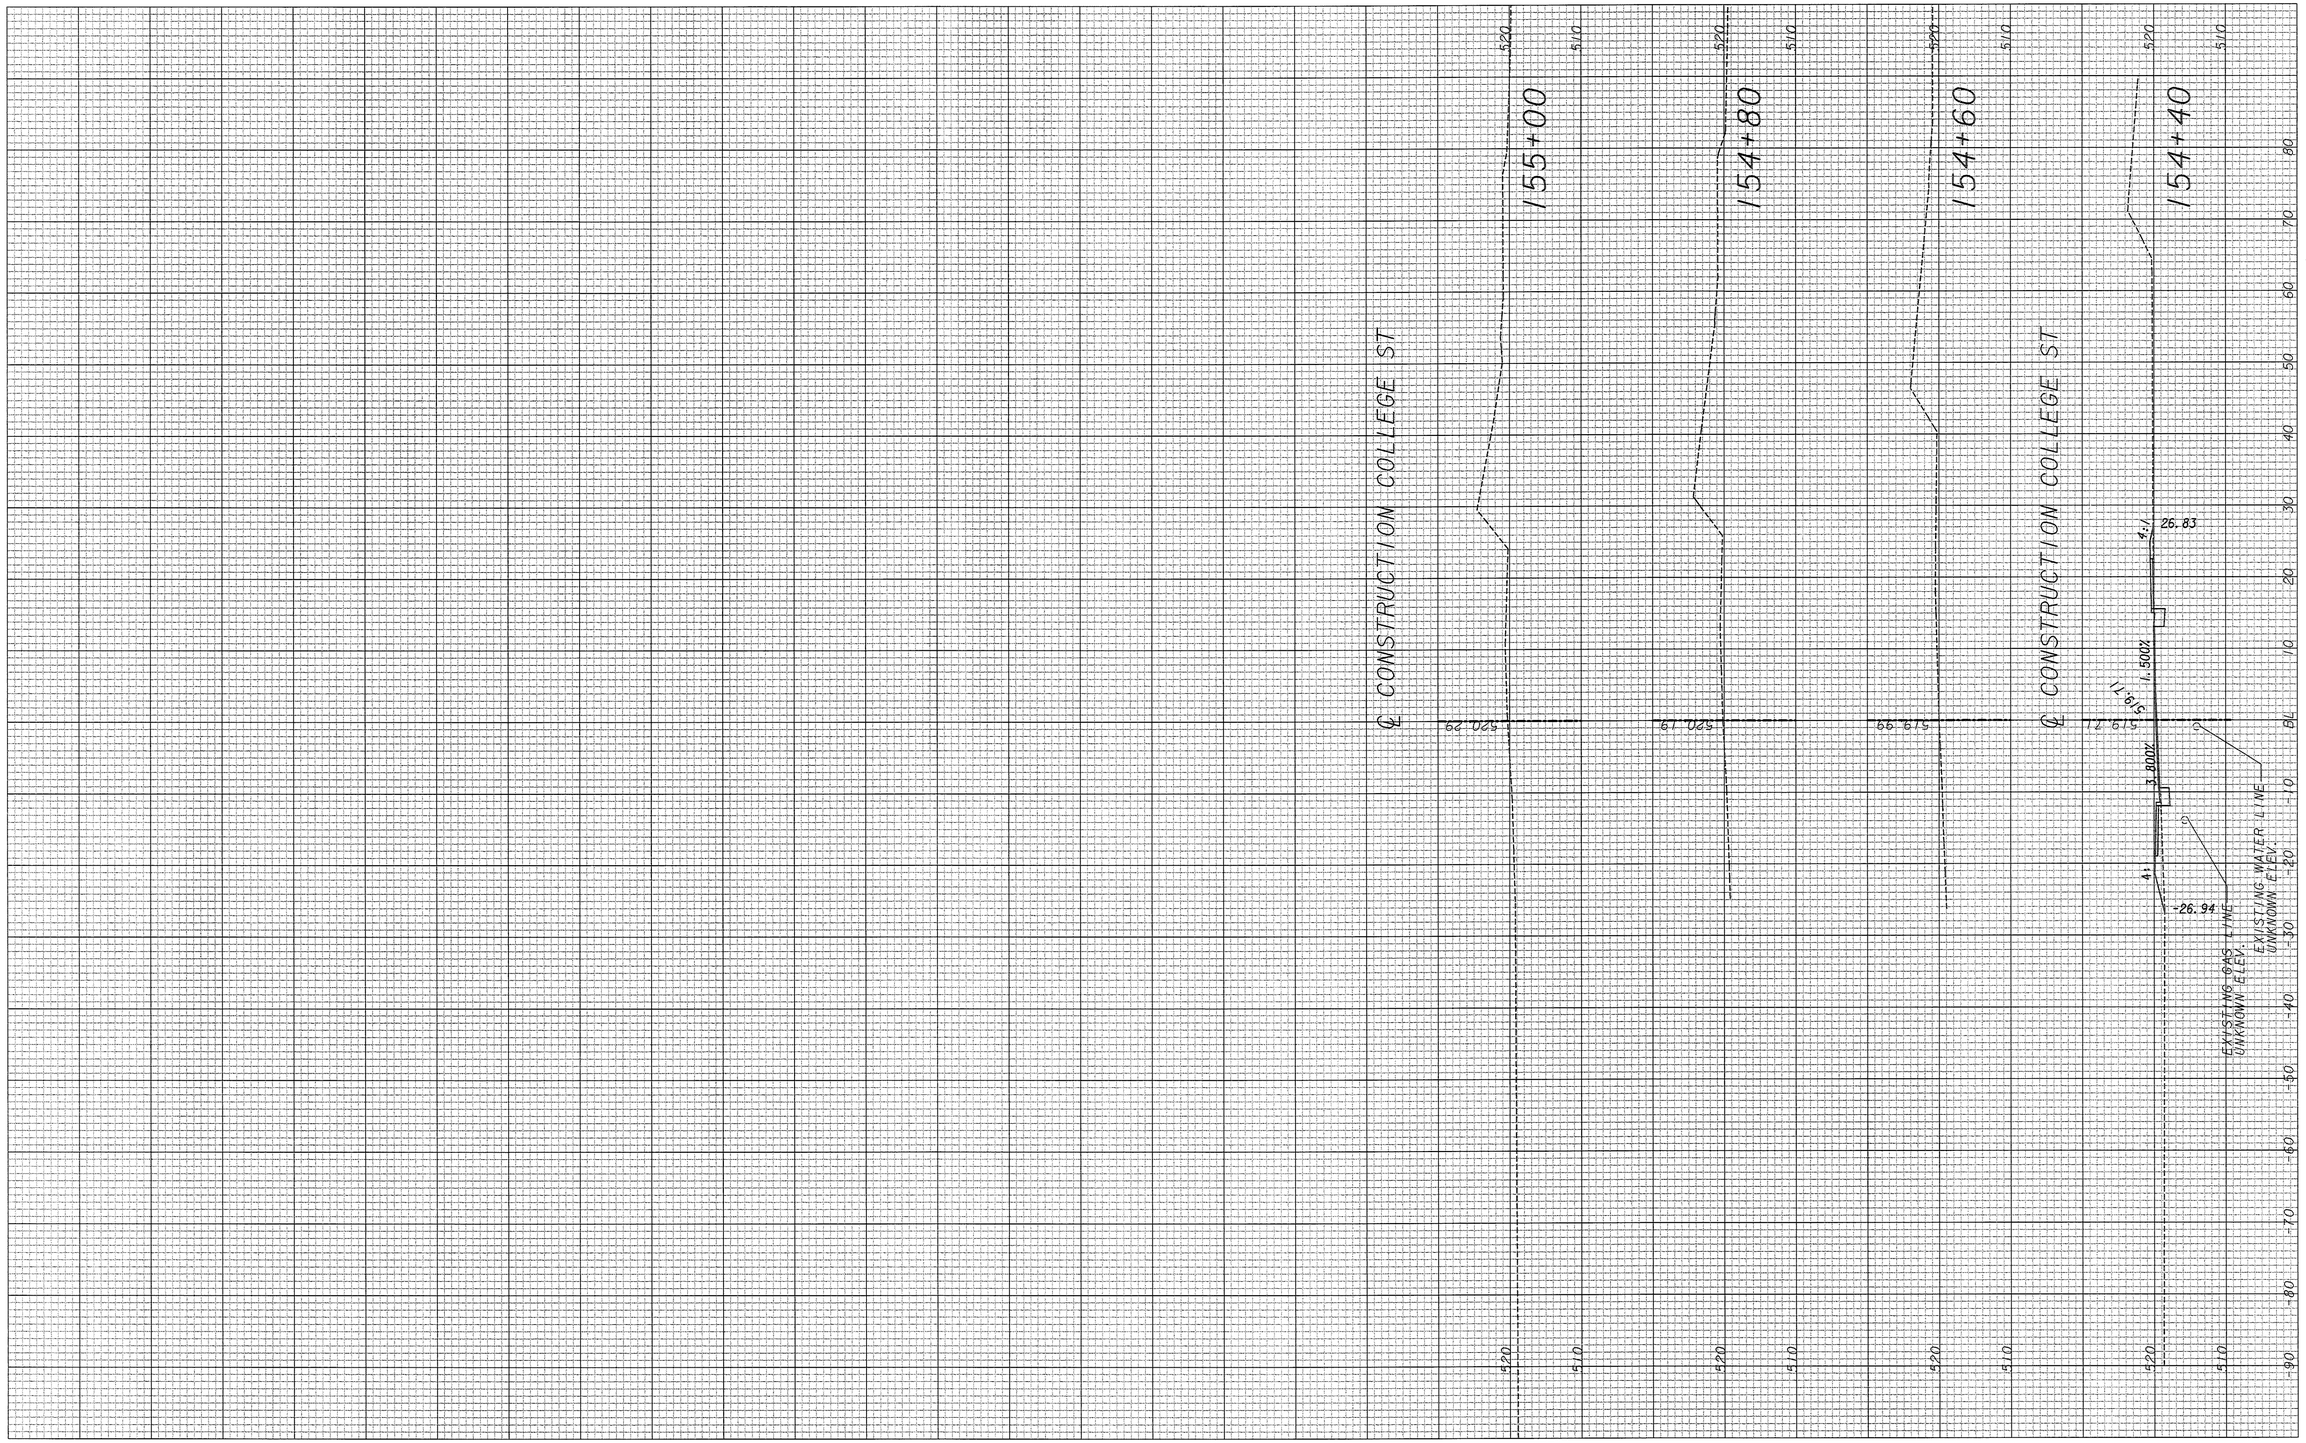

COLLEGE ST

VERT. DATUM: NAVD 83
SCALE: HOR. : 1"=10'
VERT. : 1"=10'

Heath & Lineback Engineers
INCORPORATED
2390 CANTON ROAD, BUILDING 200
MARIETTA, GEORGIA 30066-5393
(770)424-1668

STATE OF GEORGIA
DEPARTMENT OF TRANSPORTATION
DISTRICT 3 DESIGN

EARTHWORK CROSS SECTIONS
STA 154+40 TO 155+00

DRAWING No.
23-031

J:/2008030/2008030009/0003623/DGN/003623XS02.DGN

5/24/2012
j:\2008030\2008030009\0003623\dgn\003623xs02.dgn
$PRPS