DATE$$$	TIME$$$	PRF	DGN	STATE	PROJECT NUMBER	SHEET NO.	TOTAL SHEETS
$USER$		$$PENTABLE$$		GA	STP00-0003-00(623)	313	584

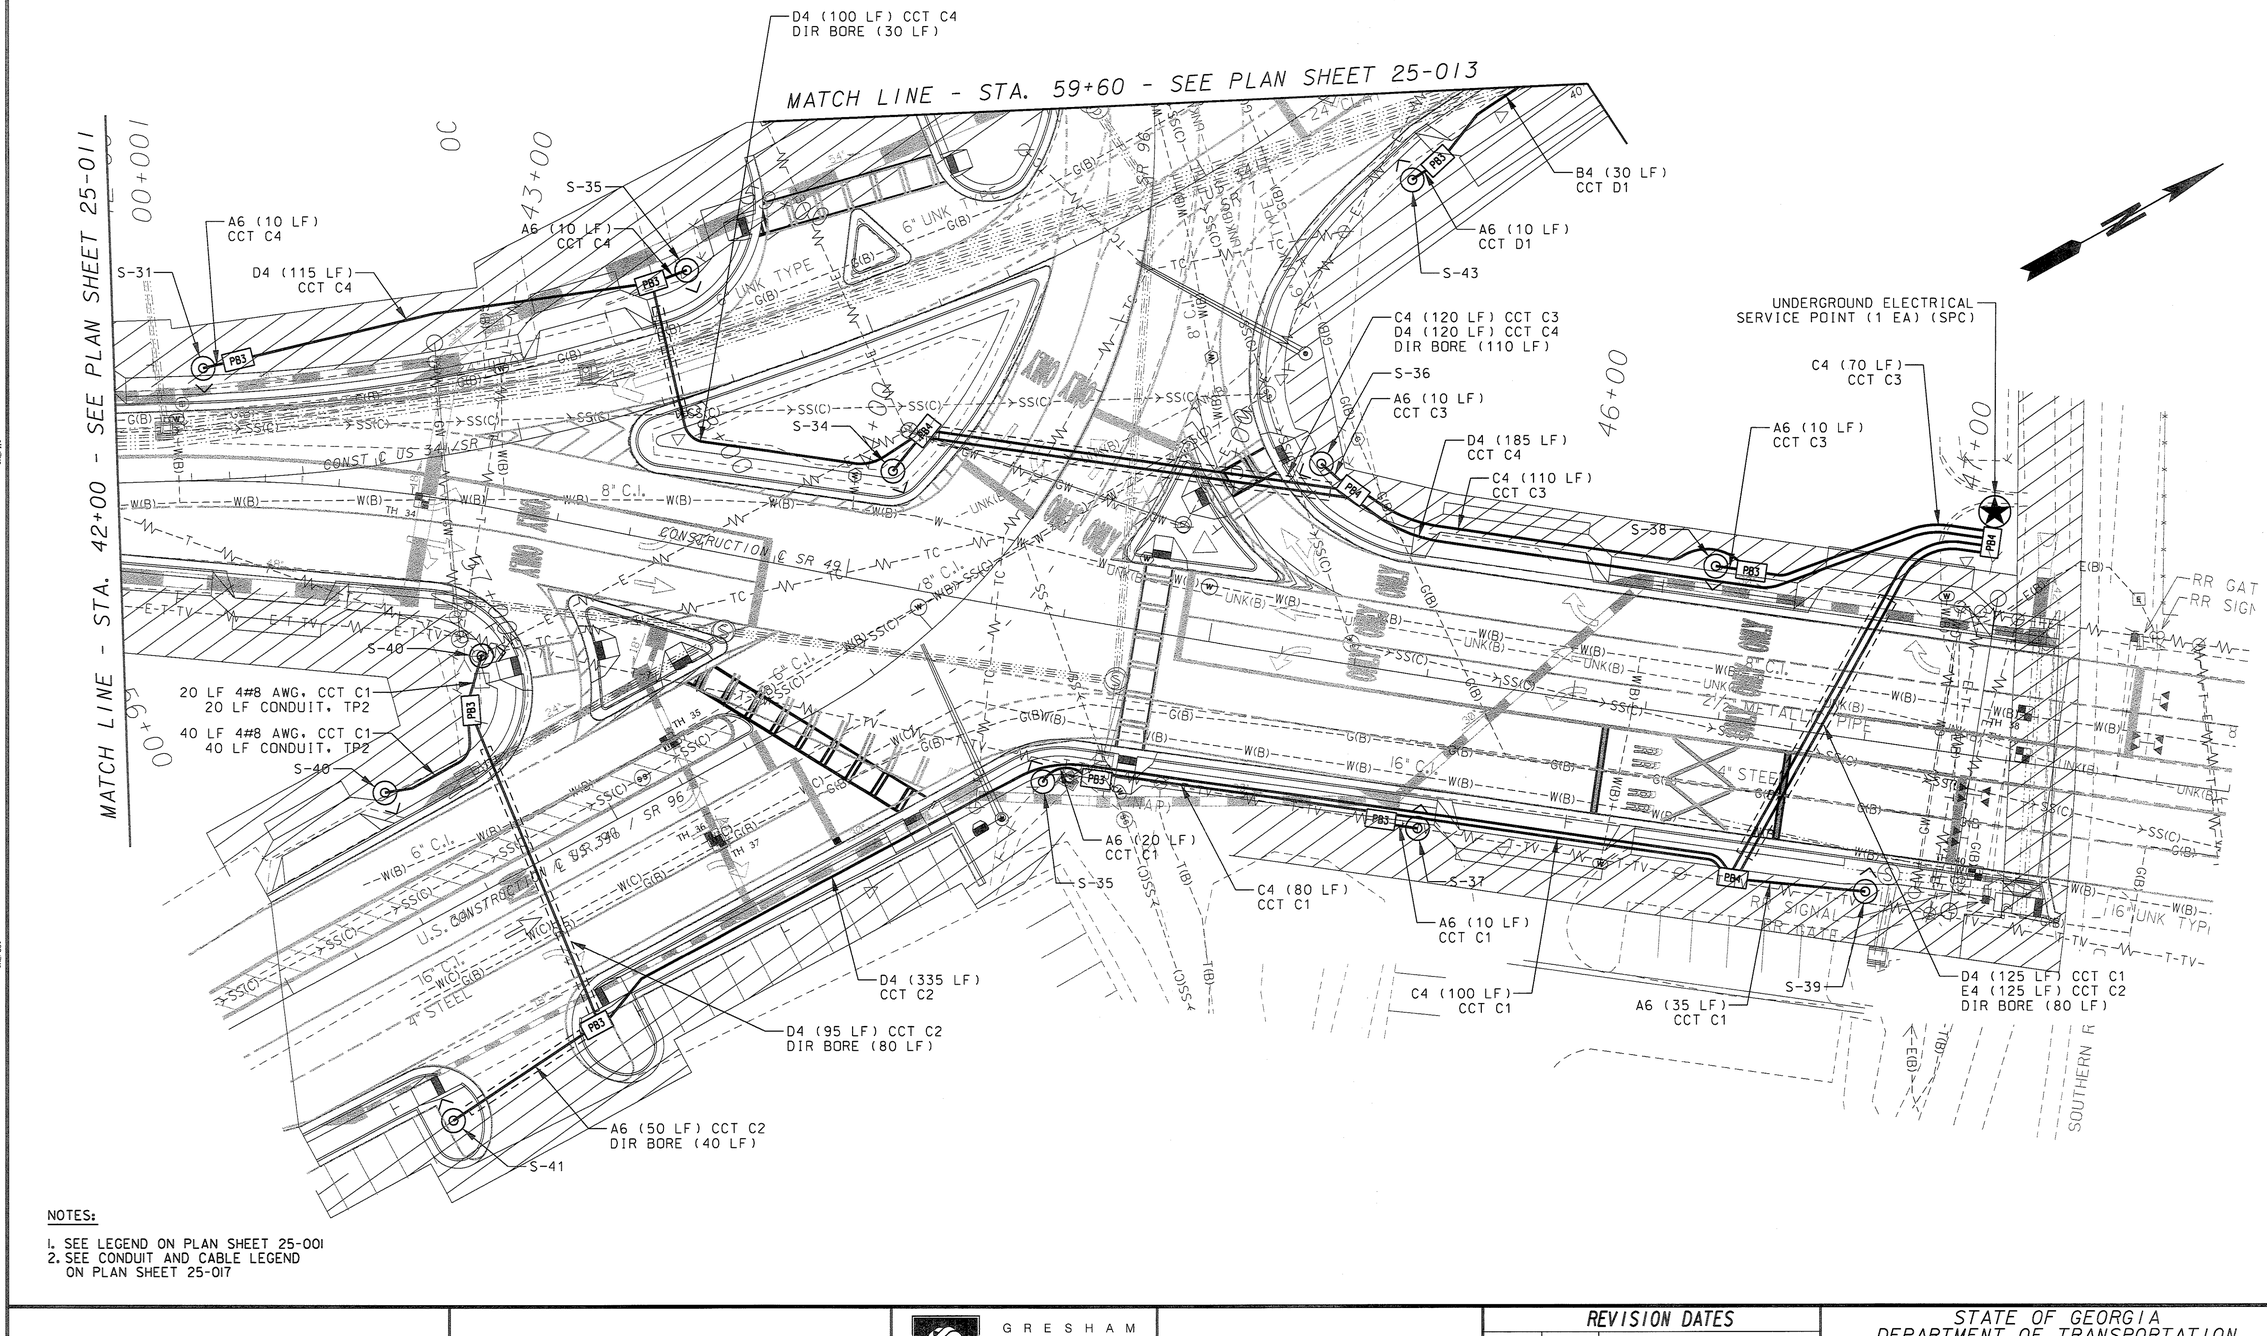

NOTES:

1. SEE LEGEND ON PLAN SHEET 25-001
2. SEE CONDUIT AND CABLE LEGEND ON PLAN SHEET 25-017

GRESHAM SMITH AND PARTNERS

Heath & Lineback Engineers
INCORPORATED
2390 CANTON ROAD, BUILDING 200
MARIETTA, GEORGIA 30066-5393
(770)424-1668

SCALE IN FEET
0 20 40 80

REVISION DATES

STATE OF GEORGIA
DEPARTMENT OF TRANSPORTATION
OFFICE: DISTRICT 3 DESIGN

LIGHTING PLANS - SHEET 08
STA. 42+00 - E.O.P.

SR 49 DRAINAGE IMPROVEMENTS
COUNTY: PEACH

DRAWING No. 25-012

J:/2008030/2008030009/0003623/DGN/003623