LEGEND

PULL BOX OR JUNCTION BOX

LUMINAIRE

4-# xx AWG IN x INCH CONDUIT
(SEE SHEET #25-17 FOR SIZE)

6#8 AWG TO LUMINAIRES AND RECEPTACLE
(INSIDE POLE)

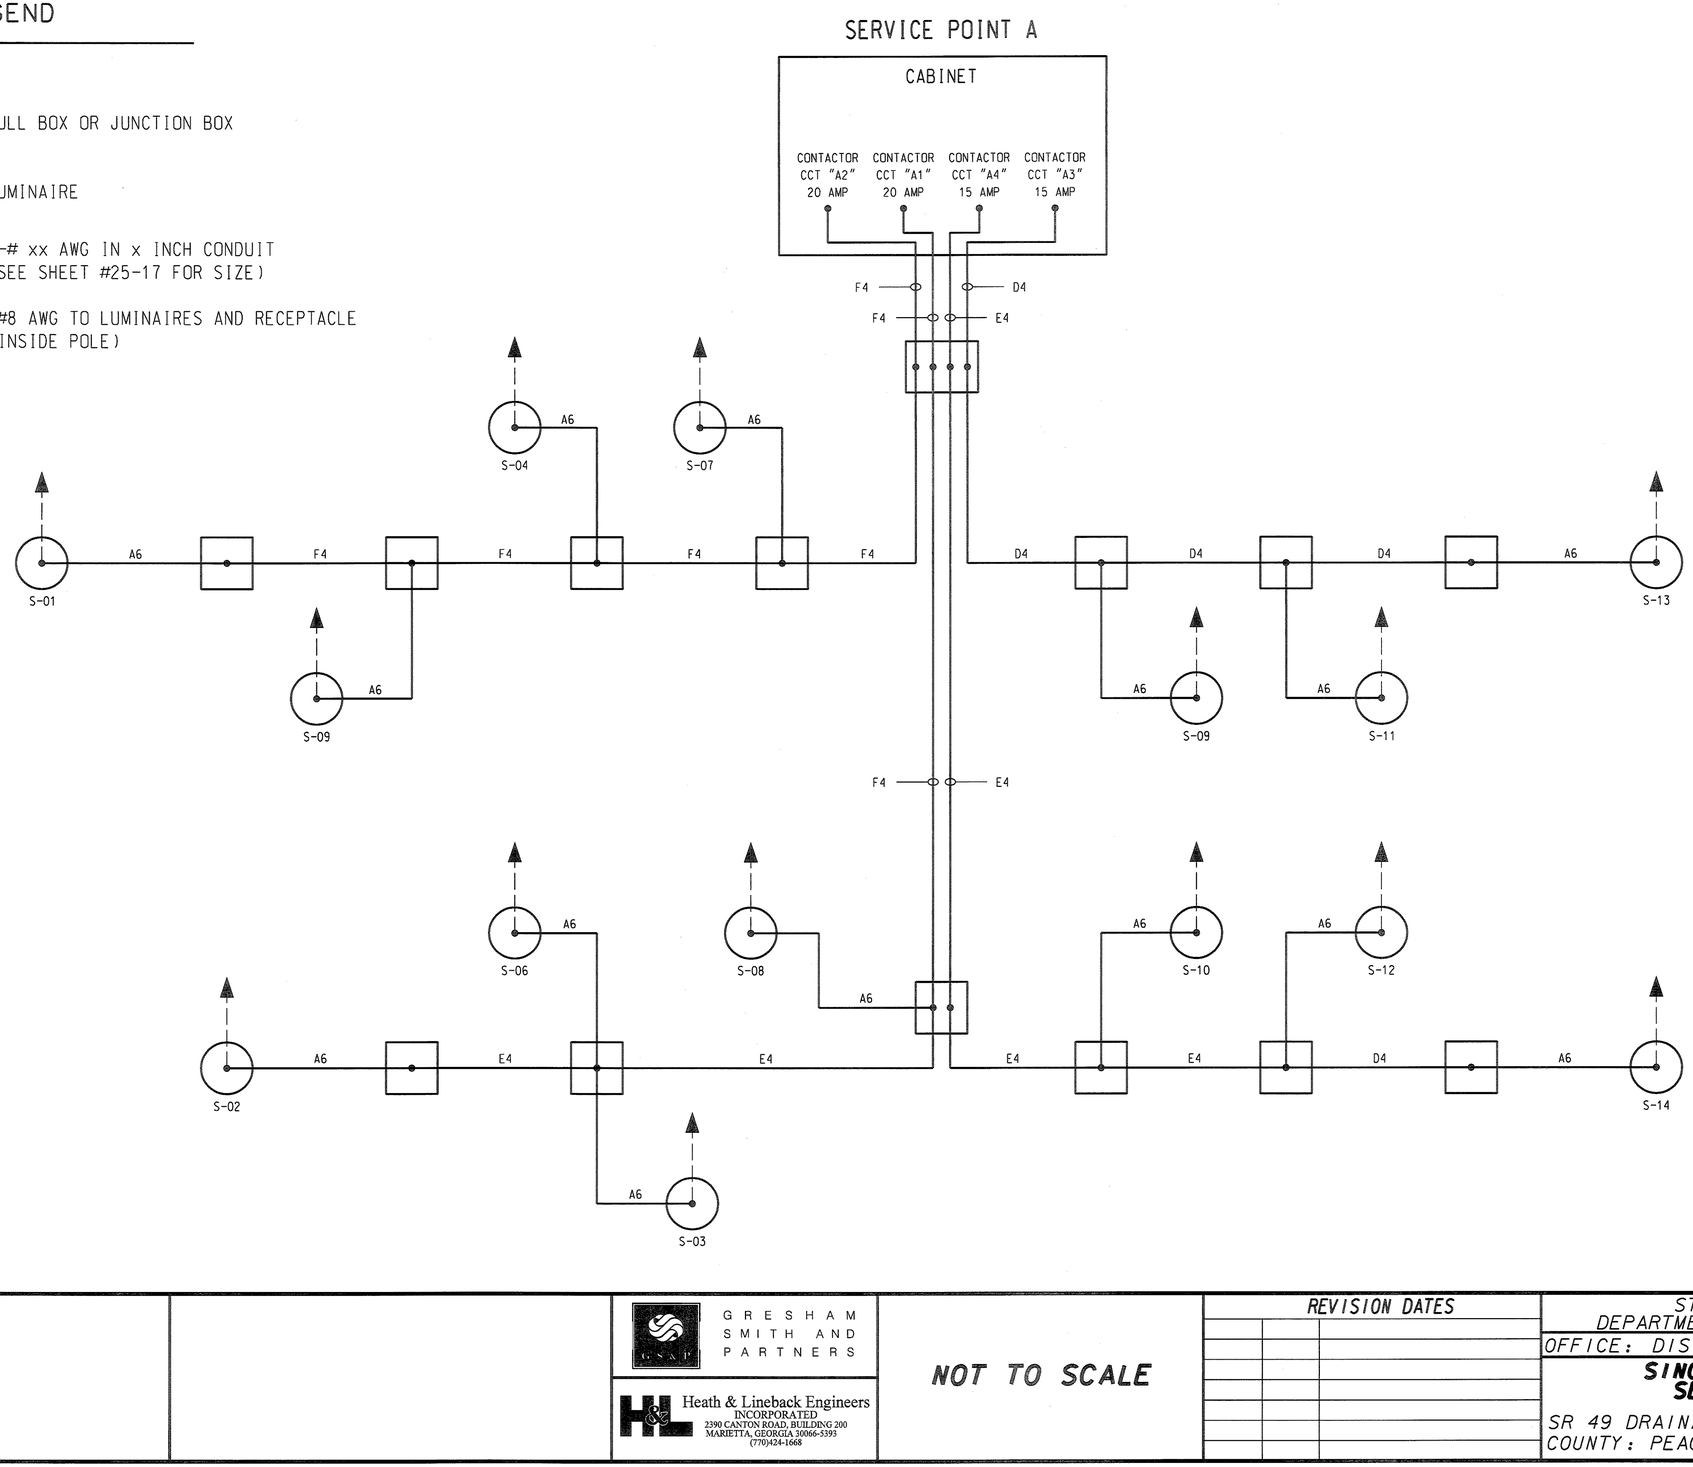

GRESHAM SMITH AND PARTNERS

Heath & Lineback Engineers
INCORPORATED
2390 CANTON ROAD, BUILDING 200
MARIETTA, GEORGIA 30066-5393
(770)424-1668

NOT TO SCALE

REVISION DATES

STATE OF GEORGIA
DEPARTMENT OF TRANSPORTATION
OFFICE: DISTRICT 3 DESIGN

SINGLE LINE DIAGRAM
SERVICE POINT A

SR 49 DRAINAGE IMPROVEMENTS
COUNTY: PEACH

DRAWING No. 25-020

J:/2008030/2008030009/0003623/DGN/003623