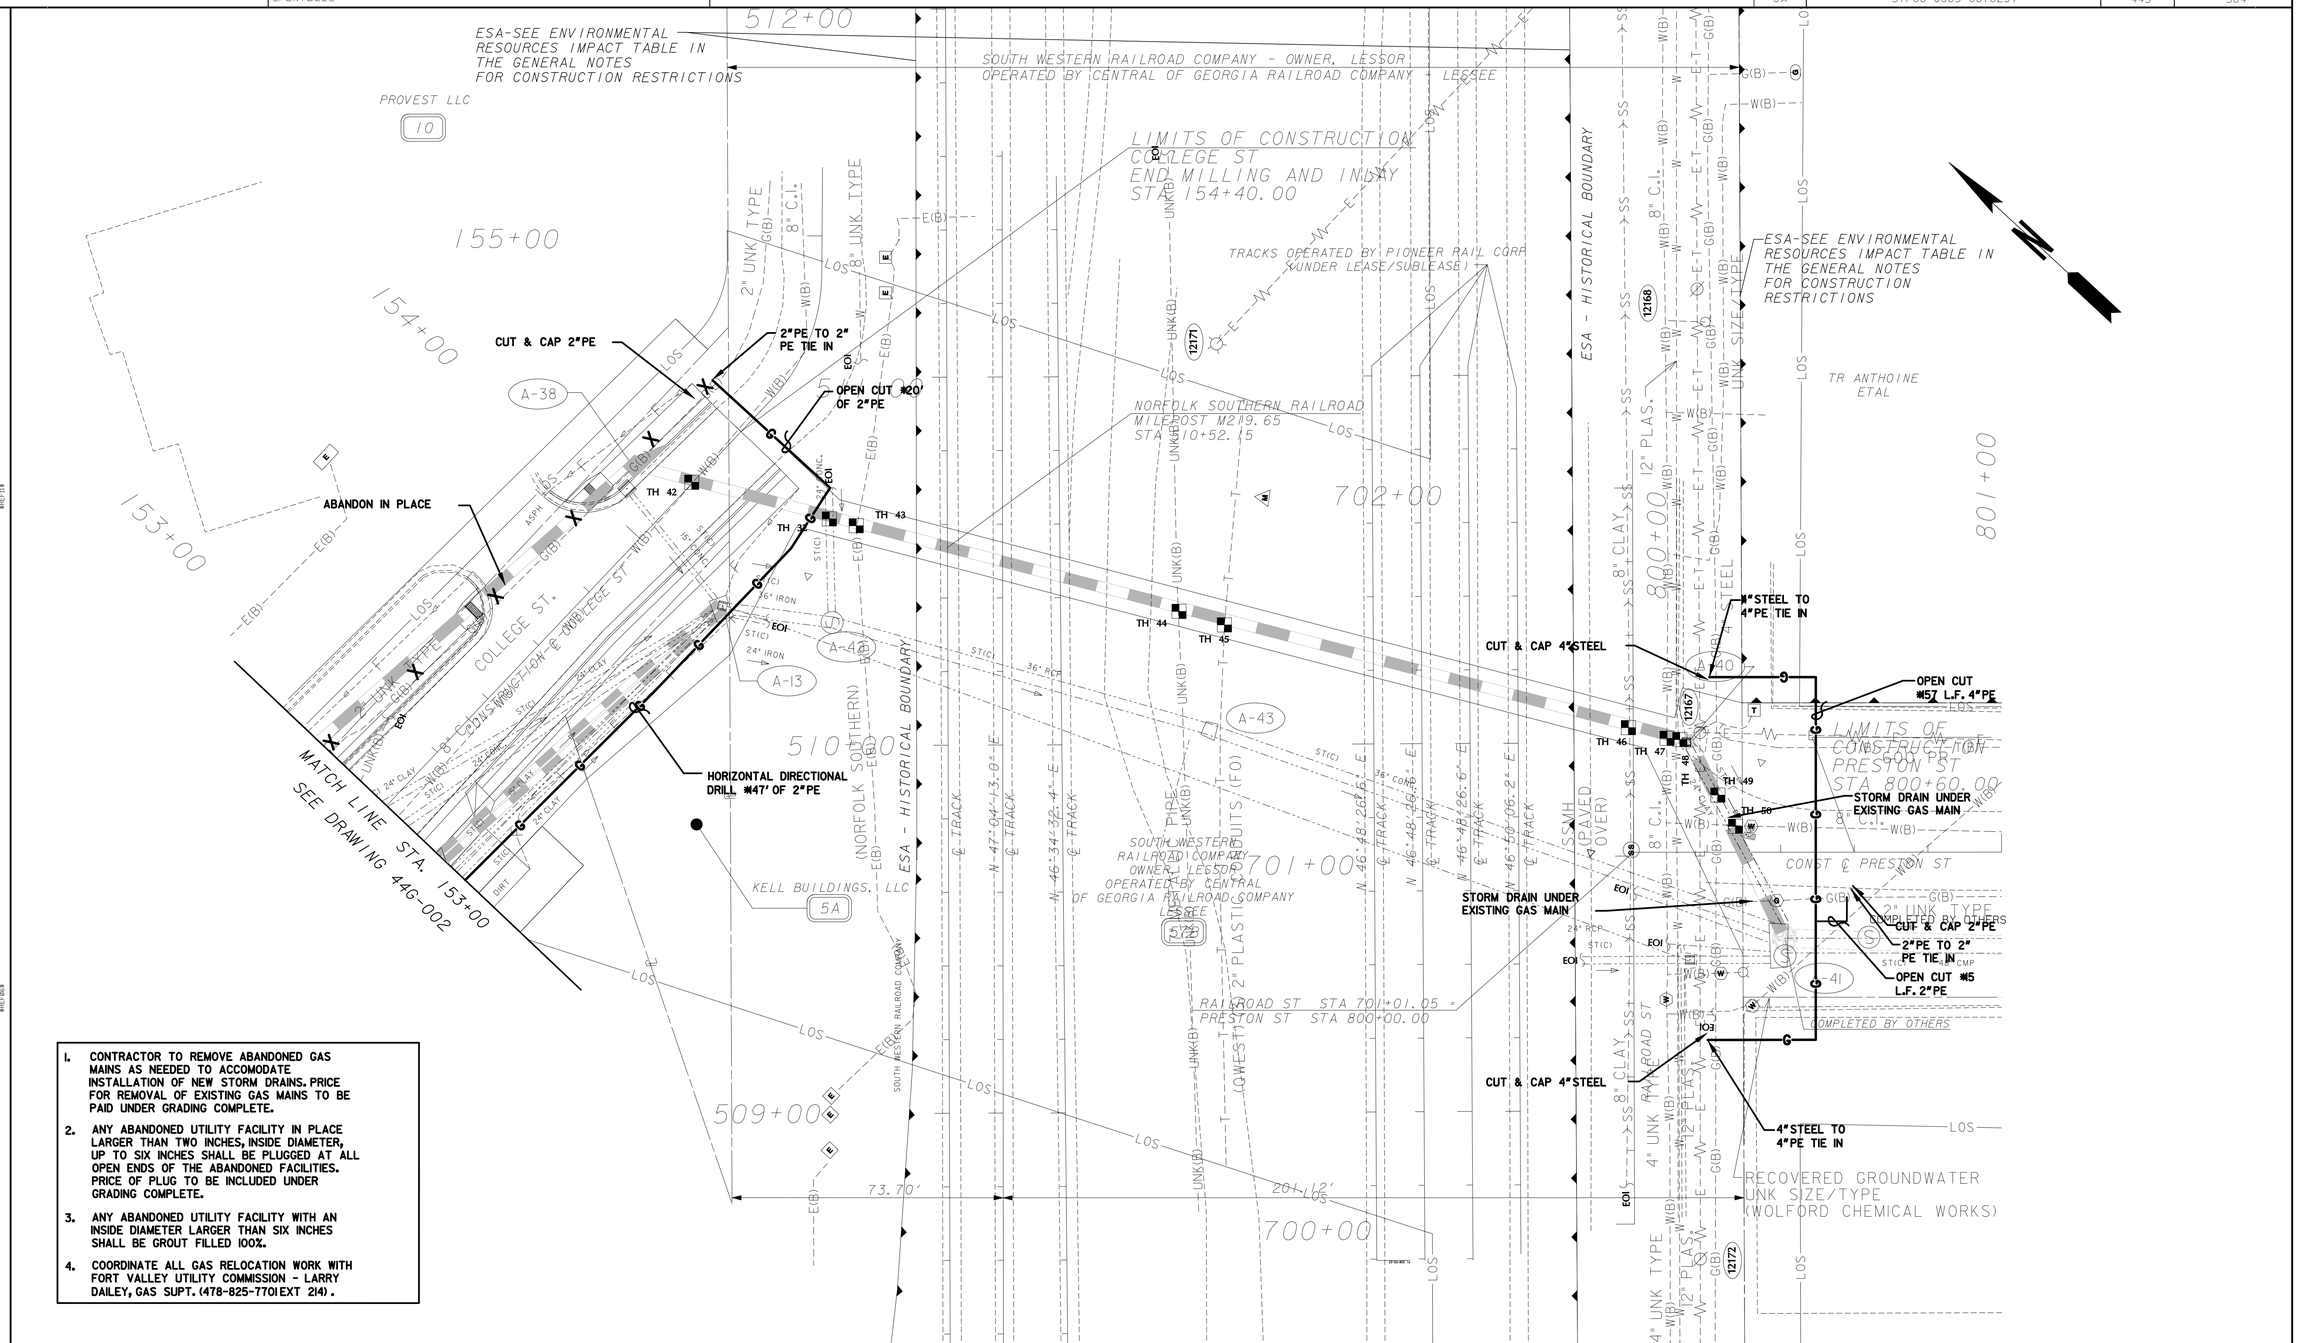

1. CONTRACTOR TO REMOVE ABANDONED GAS MAINS AS NEEDED TO ACCOMODATE INSTALLATION OF NEW STORM DRAINS. PRICE FOR REMOVAL OF EXISTING GAS MAINS TO BE PAID UNDER GRADING COMPLETE.
2. ANY ABANDONED UTILITY FACILITY IN PLACE LARGER THAN TWO INCHES, INSIDE DIAMETER, UP TO SIX INCHES SHALL BE PLUGGED AT ALL OPEN ENDS OF THE ABANDONED FACILITIES. PRICE OF PLUG TO BE INCLUDED UNDER GRADING COMPLETE.
3. ANY ABANDONED UTILITY FACILITY WITH AN INSIDE DIAMETER LARGER THAN SIX INCHES SHALL BE GROUT FILLED 100%.
4. COORDINATE ALL GAS RELOCATION WORK WITH FORT VALLEY UTILITY COMMISSION - LARRY DAILEY, GAS SUPT. (478-825-7701 EXT 214).

PROPERTY AND EXISTING R/W LINE
REQUIRED R/W LINE
CONSTRUCTION LIMITS
EASEMENT FOR CONSTR & MAINTENANCE OF SLOPES, DRAINAGE & UTILITIES
EASEMENT FOR CONSTR OF SLOPES
EASEMENT FOR CONSTR OF DRIVES

BEGIN LIMIT OF ACCESS.....BLA
END LIMIT OF ACCESS.....ELA
LIMIT OF ACCESS
REQ'D R/W & LIMIT OF ACCESS
ESA - BOUNDARY

GEORGIA
DEPARTMENT OF TRANSPORTATION

SCALE IN FEET
0 20 40 80

REVISION DATES
06/04/12

STATE OF GEORGIA
DEPARTMENT OF TRANSPORTATION
OFFICE: DISTRICT 3 DESIGN

UTILITY RELOCATION PLANS GAS

SR 49 DRAINAGE IMPROVEMENTS
COUNTY: PEACH

DRAWING No. 44G-009