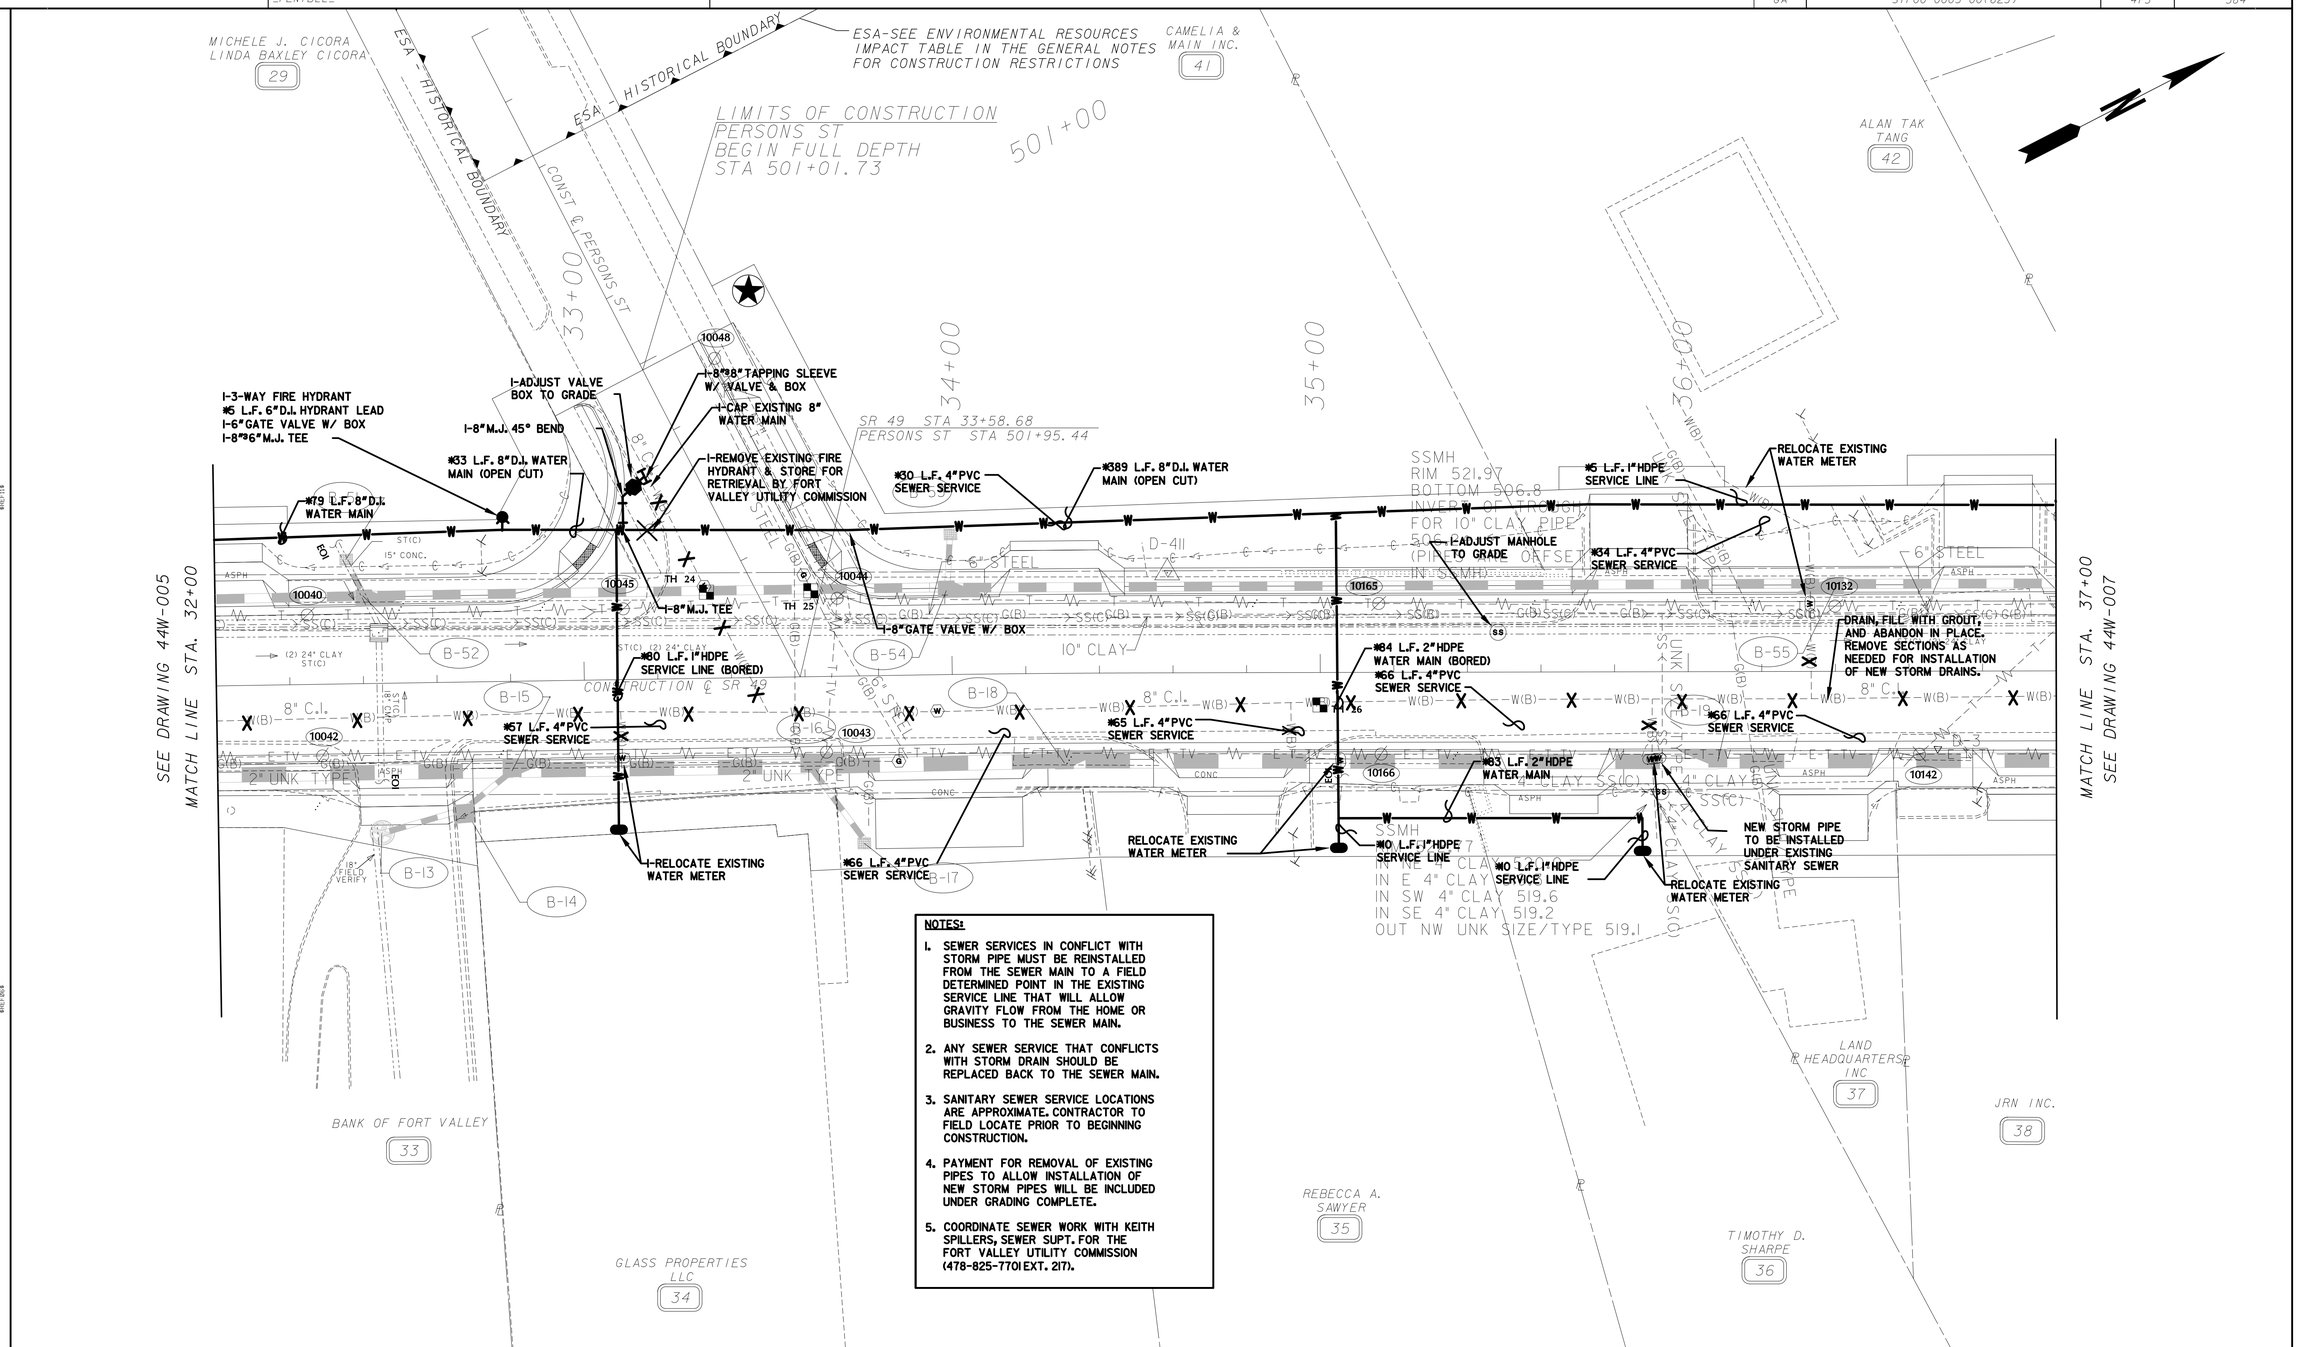

NOTES:

1. SEWER SERVICES IN CONFLICT WITH STORM PIPE MUST BE REINSTALLED FROM THE SEWER MAIN TO A FIELD DETERMINED POINT IN THE EXISTING SERVICE LINE THAT WILL ALLOW GRAVITY FLOW FROM THE HOME OR BUSINESS TO THE SEWER MAIN.
2. ANY SEWER SERVICE THAT CONFLICTS WITH STORM DRAIN SHOULD BE REPLACED BACK TO THE SEWER MAIN.
3. SANITARY SEWER SERVICE LOCATIONS ARE APPROXIMATE. CONTRACTOR TO FIELD LOCATE PRIOR TO BEGINNING CONSTRUCTION.
4. PAYMENT FOR REMOVAL OF EXISTING PIPES TO ALLOW INSTALLATION OF NEW STORM PIPES WILL BE INCLUDED UNDER GRADING COMPLETE.
5. COORDINATE SEWER WORK WITH KEITH SPILLERS, SEWER SUPT. FOR THE FORT VALLEY UTILITY COMMISSION (478-825-7701 EXT. 217).

PROPERTY AND EXISTING R/W LINE	BEGIN LIMIT OF ACCESS.....BLA
REQUIRED R/W LINE	END LIMIT OF ACCESS.....ELA
CONSTRUCTION LIMITS	LIMIT OF ACCESS
EASEMENT FOR CONSTR & MAINTENANCE OF SLOPES, DRAINAGE & UTILITIES	REQ'D R/W & LIMIT OF ACCESS
EASEMENT FOR CONSTR OF SLOPES	ESA - BOUNDARY
EASEMENT FOR CONSTR OF DRIVES	

GEORGIA
DEPARTMENT OF TRANSPORTATION

SCALE IN FEET
0 20 40 80

REVISION DATES
06/04/12

STATE OF GEORGIA
DEPARTMENT OF TRANSPORTATION
OFFICE: DISTRICT 3 DESIGN

UTILITY RELOCATION PLANS WATER

SR 49 DRAINAGE IMPROVEMENTS
COUNTY: PEACH

DRAWING No. 44W-006