STATE	PROJECT NUMBER	SHEET NO.	TOTAL SHEETS
GA	STP00-0003-00(623)		27

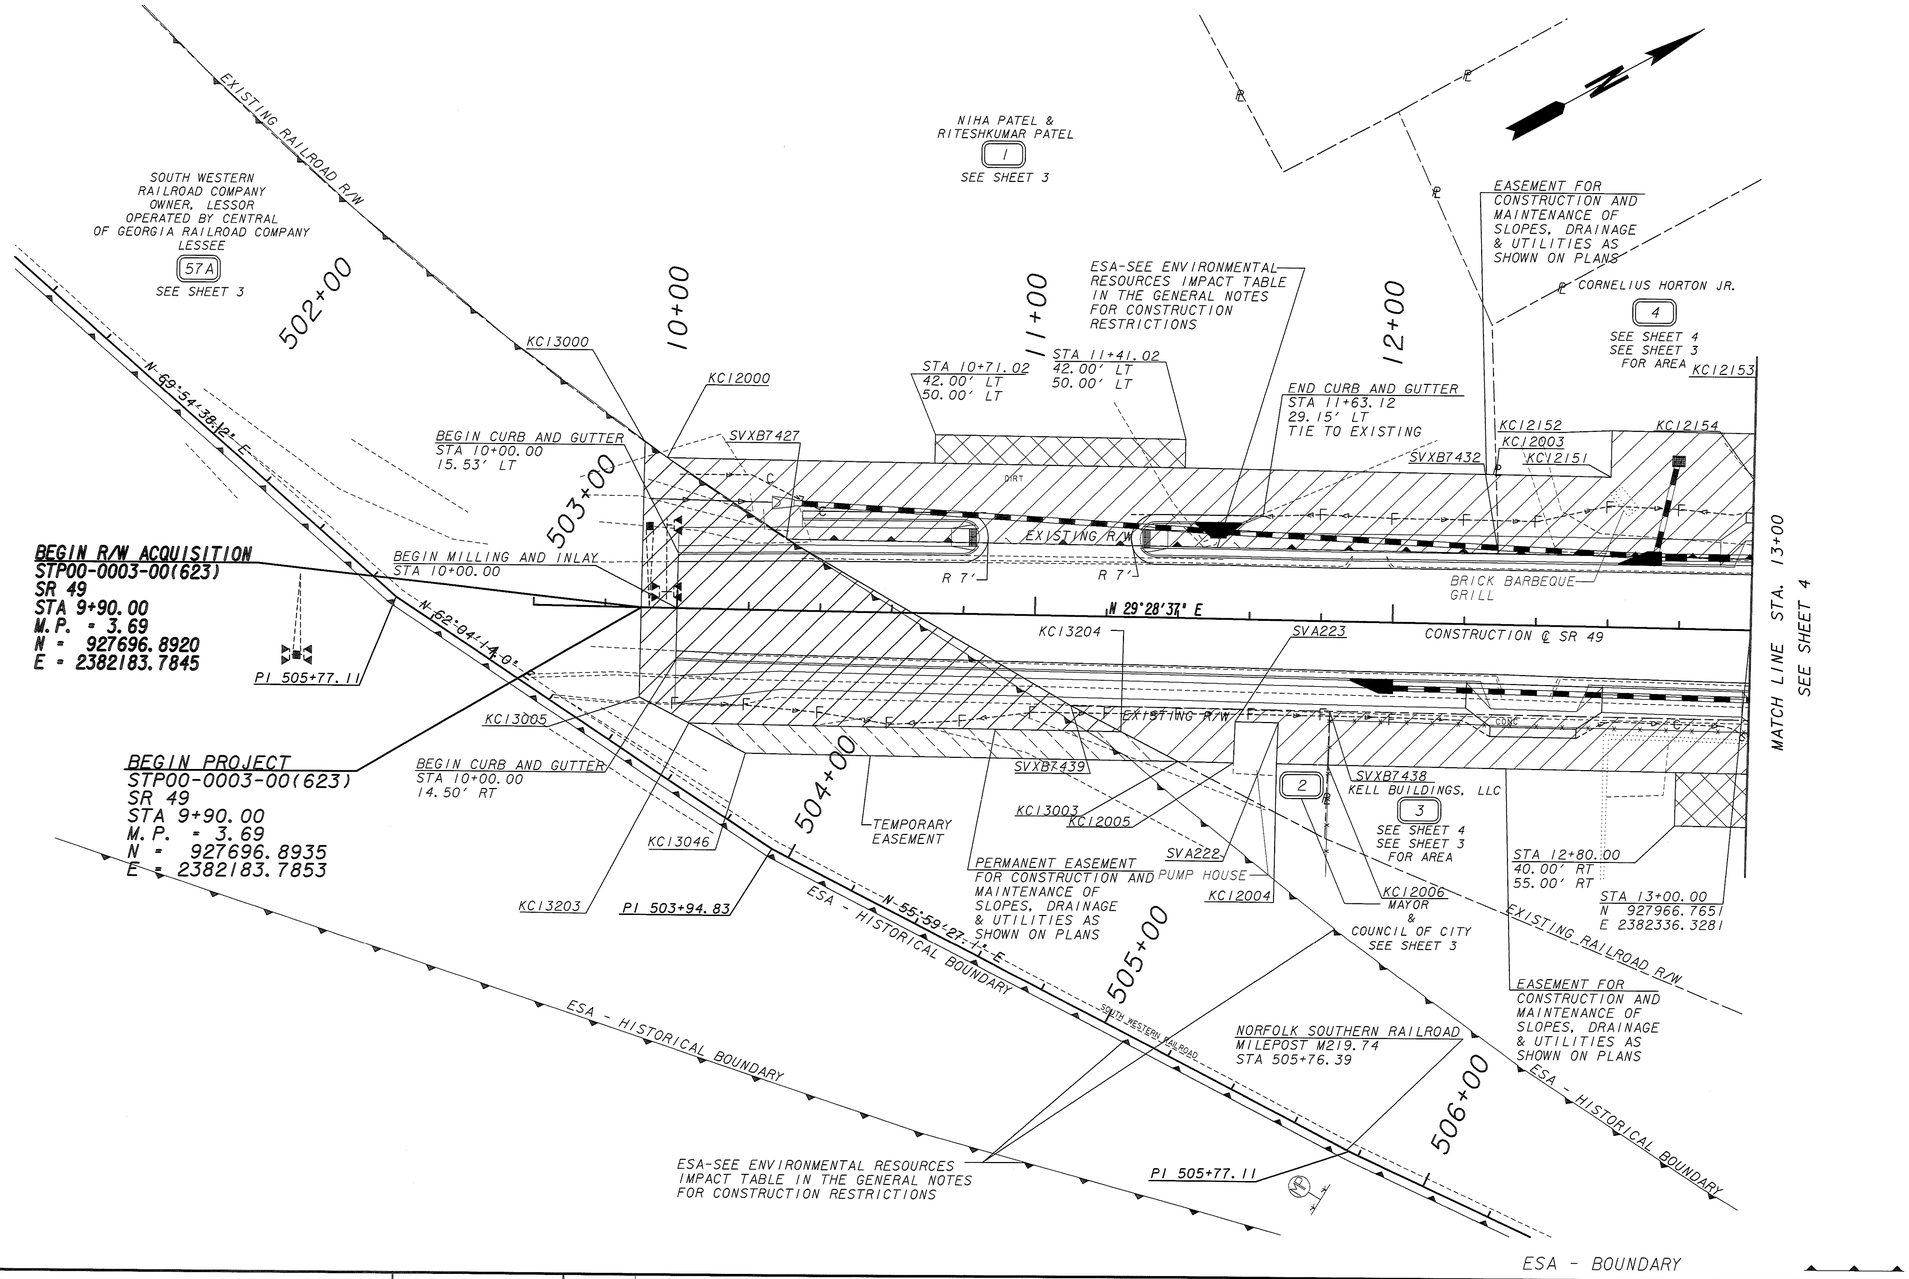

PROPERTY AND EXISTING R/W LINE
REQUIRED R/W LINE
CONSTRUCTION LIMITS
EASEMENT FOR CONSTR & MAINTENANCE OF SLOPES
EASEMENT FOR CONSTR OF SLOPES
EASEMENT FOR CONSTR OF DRIVES

BEGIN LIMIT OF ACCESS.....BLA
END LIMIT OF ACCESS.....ELA
LIMIT OF ACCESS
REQ'D R/W & LIMIT OF ACCESS

SCALE IN FEET
0 20 40 80

Heath & Lineback Engineers
INCORPORATED
2390 CANTON ROAD, BUILDING 200
MARIETTA, GEORGIA 30066-5393

DATE	REVISIONS	DATE	REVISIONS
07-29-10	NAME CHANGE ON PARCELS 1 & 3	05-09-12	UPDATED EASM'T PARCEL 57A PER RR REQUEST
	ADDED LAND DISTRICT AND LOT NUMBERS	05-09-12	ADDED TEMP EASM'T PARCEL 57A
12-13-10	NAME CHANGE & DRIVEWAY SHIFTED ON PARCEL 1		
	ADDED DRIVEWAY TO PARCEL 4		
03-03-11	ADDED PARCEL 57A, UPDATED EASEMENT		
	CHANGED RR AGREEMENT EASM'T TO REQ'D EASM'T		

STATE OF GEORGIA
DEPARTMENT OF TRANSPORTATION

RIGHT OF WAY MAP

PROJECT NO: STP00-0003-00(623)
COUNTY: PEACH
LAND LOT NO: 204
LAND DISTRICT: 9
GMD 1813
DATE 3-19-08 SH 2 OF 27

J:/2006005/TASK ORDER 26/0003623/DGN/003623RW01.DGN

3/1/2007