USE ON CONSTRUCTION

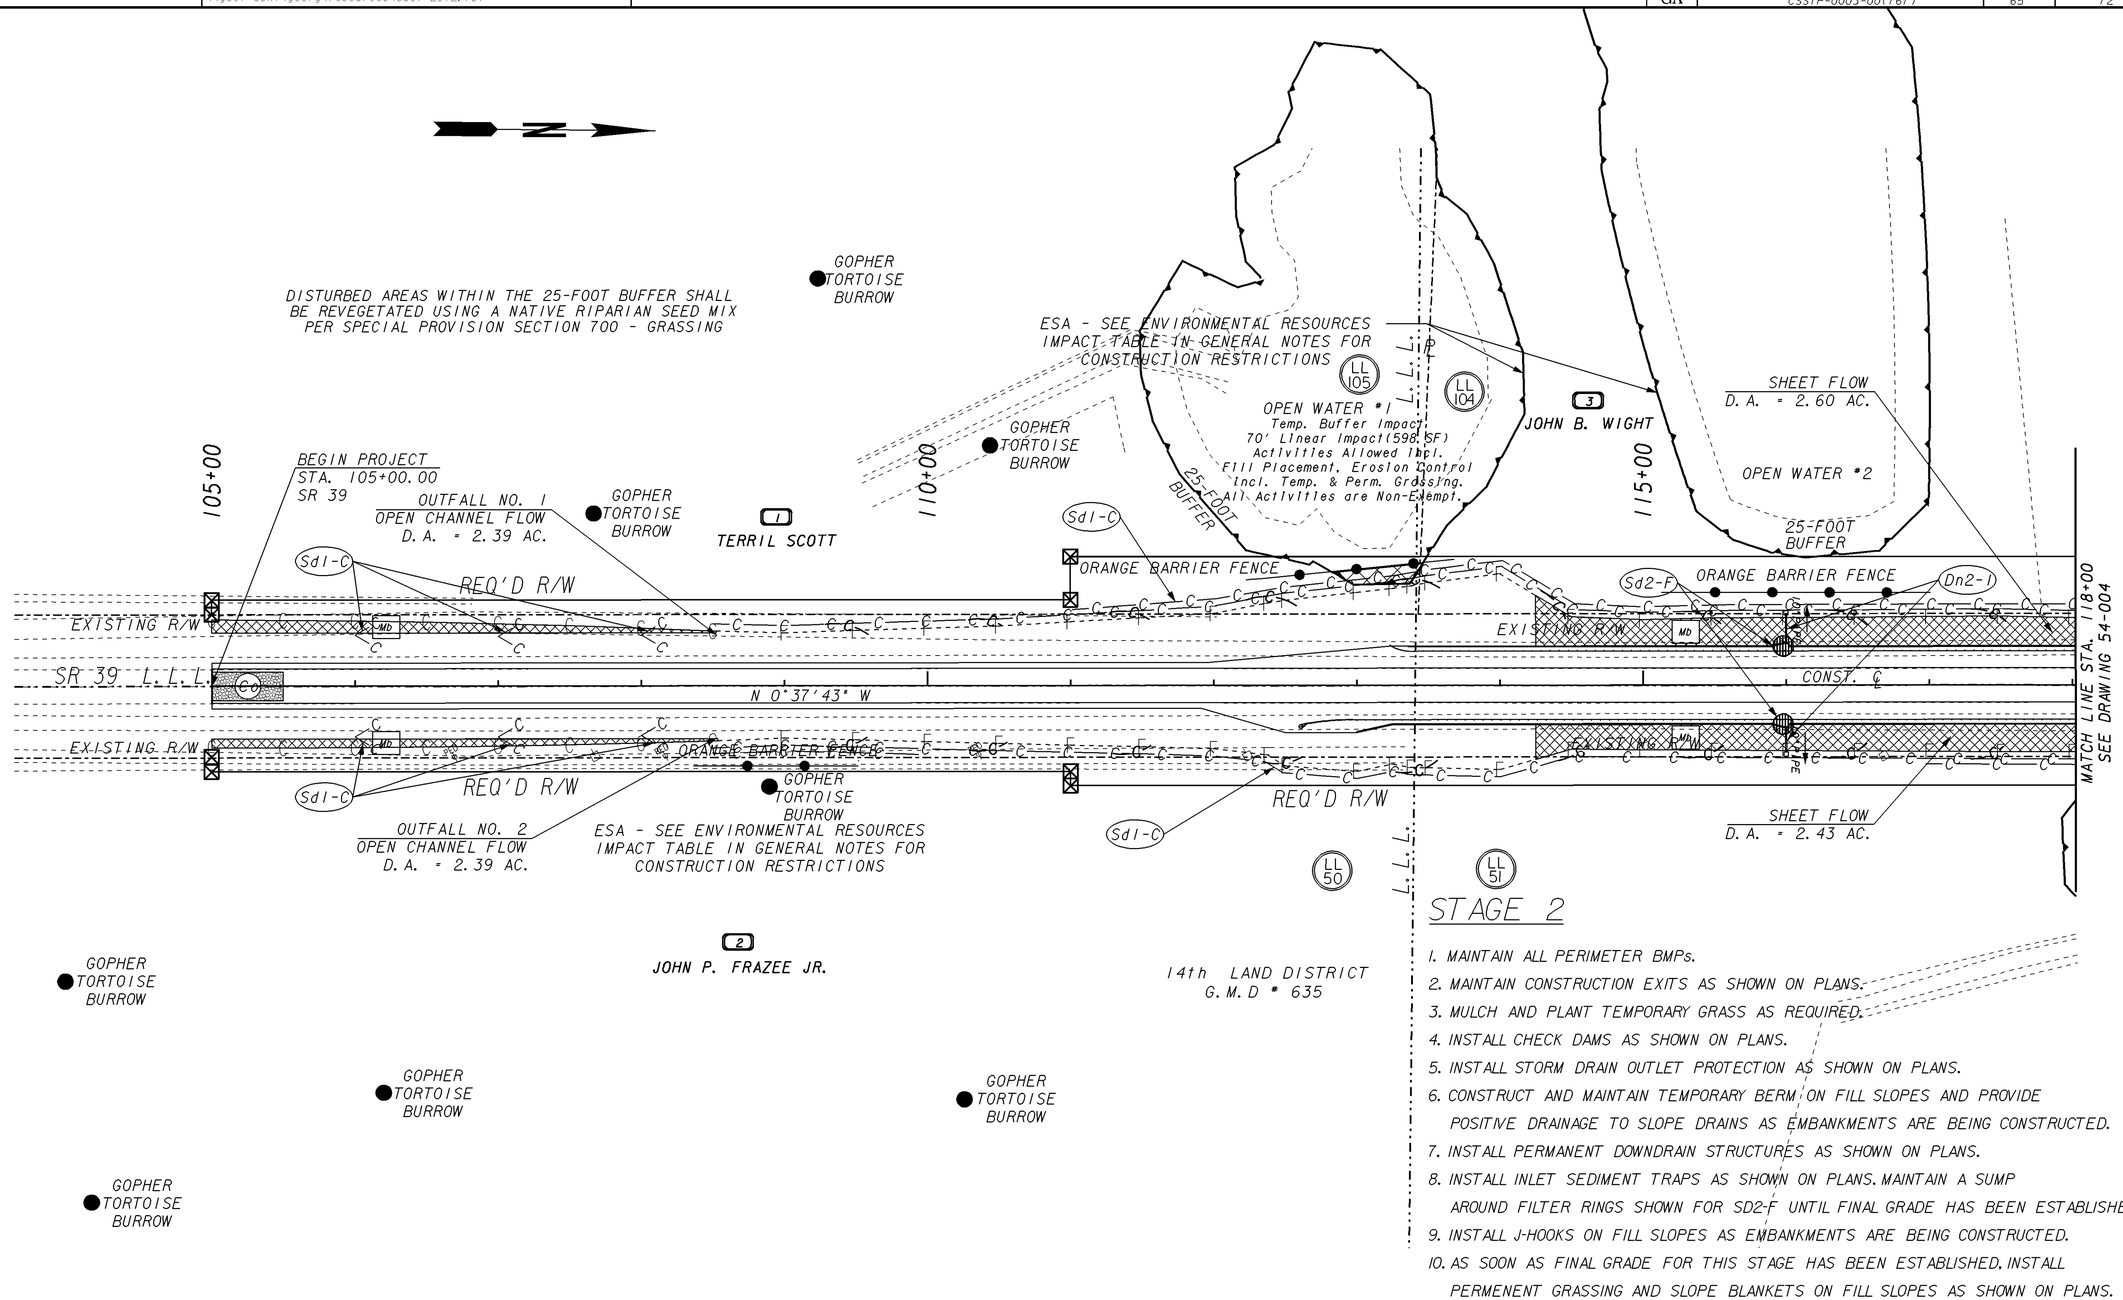

STAGE 2

1. MAINTAIN ALL PERIMETER BMPs.
2. MAINTAIN CONSTRUCTION EXITS AS SHOWN ON PLANS.
3. MULCH AND PLANT TEMPORARY GRASS AS REQUIRED.
4. INSTALL CHECK DAMS AS SHOWN ON PLANS.
5. INSTALL STORM DRAIN OUTLET PROTECTION AS SHOWN ON PLANS.
6. CONSTRUCT AND MAINTAIN TEMPORARY BERM ON FILL SLOPES AND PROVIDE POSITIVE DRAINAGE TO SLOPE DRAINS AS EMBANKMENTS ARE BEING CONSTRUCTED.
7. INSTALL PERMANENT DOWNDRAIN STRUCTURES AS SHOWN ON PLANS.
8. INSTALL INLET SEDIMENT TRAPS AS SHOWN ON PLANS. MAINTAIN A SUMP AROUND FILTER RINGS SHOWN FOR SD2-F UNTIL FINAL GRADE HAS BEEN ESTABLISHED.
9. INSTALL J-HOOKS ON FILL SLOPES AS EMBANKMENTS ARE BEING CONSTRUCTED.
10. AS SOON AS FINAL GRADE FOR THIS STAGE HAS BEEN ESTABLISHED, INSTALL PERMENENT GRASSING AND SLOPE BLANKETS ON FILL SLOPES AS SHOWN ON PLANS.

GEORGIA
DEPARTMENT OF TRANSPORTATION

SCALE IN FEET
0 50 100 200

REVISION DATES		
8-26-13		
10-24-13		

STATE OF GEORGIA
DEPARTMENT OF TRANSPORTATION
OFFICE: DISTRICT 4

BMP LOCATION DETAILS
STAGE 2

DRAINAGE IMPROVEMENTS
SR 39

DRAWING No.
54-003

1/5/2009 GPLN