STATE	PROJECT NUMBER	SHEET NO.	TOTAL SHEETS
GA	STP00-0003-00(783)	165	198

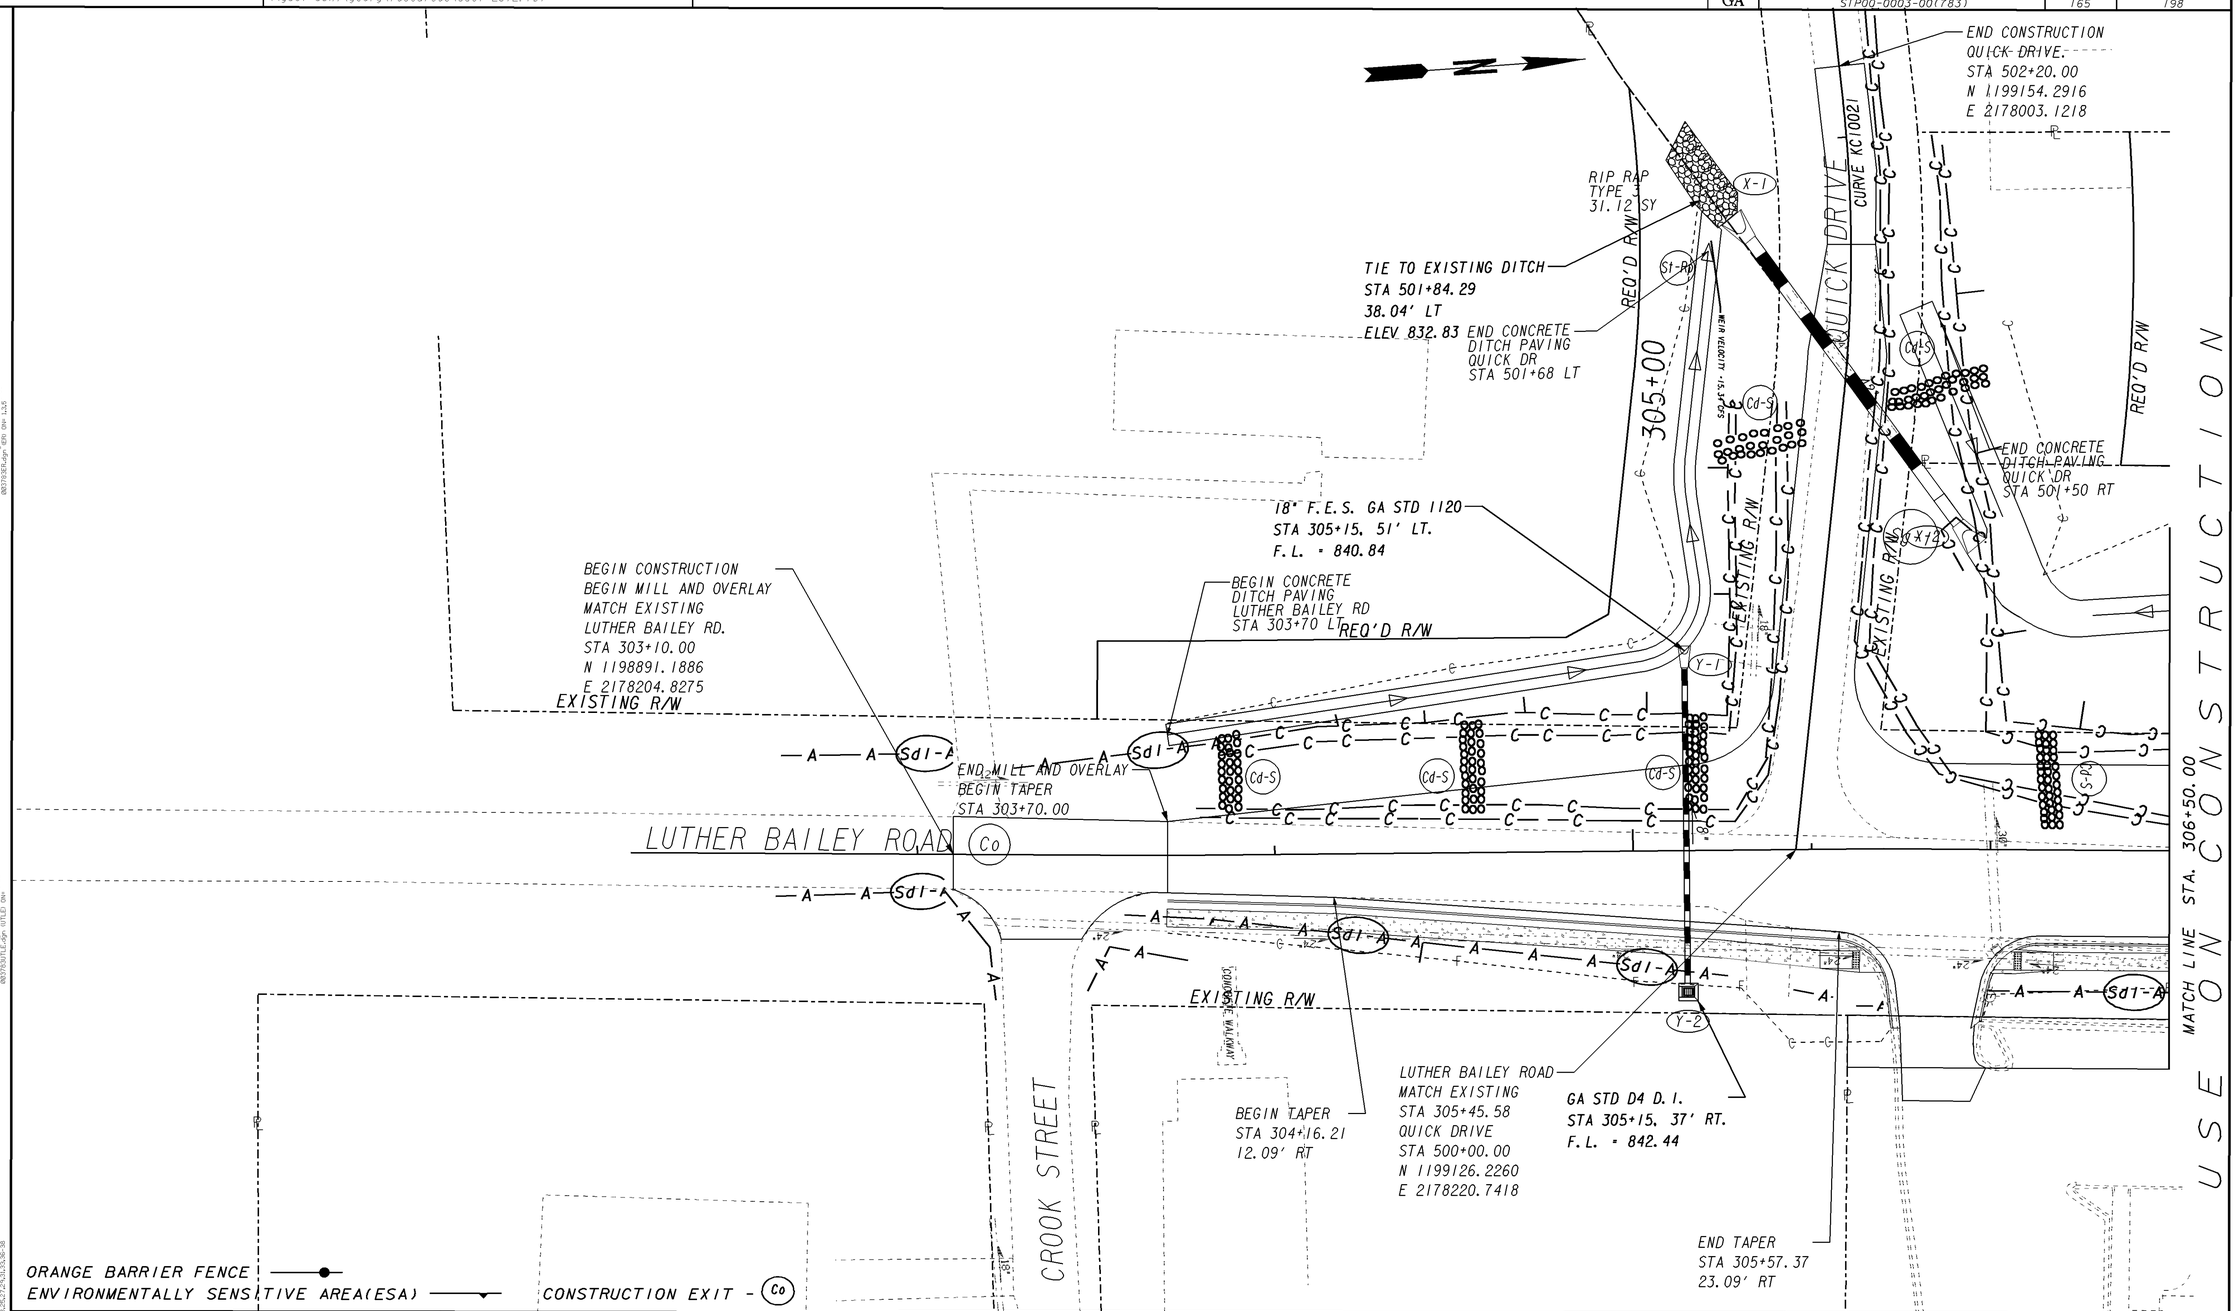

HNTB
3715 NORTHSIDE PARKWAY, NW
400 NORTHCREEK, SUITE 600
ATLANTA, GEORGIA 30327

SCALE IN FEET
0 20 40 80

REVISION DATES
07/07/09
10/16/09

STATE OF GEORGIA
DEPARTMENT OF TRANSPORTATION
OFFICE: CONSULTANT DESIGN

BMP LOCATION DETAILS
STAGE 1 PHASE 1

PROJECT: SR 16 INT. IMP
COUNTY: COWETA

DRAWING No. 54-05