3/29/2007 1:41:46 PM \\GDOT-DSN\GOPLOT\GCF\go-kip8000-paper-36x24-scale-to-fit.gcf pbrzostowski M:\00037190 - 15th St @ Central in Augusta\PRFs\00037190stakeout.prf GO-UDI

STATE	PROJECT NUMBER	SHEET NO.	TOTAL SHEETS
GA.	STP-0003-00(790)	13	70
REVISION DATES			

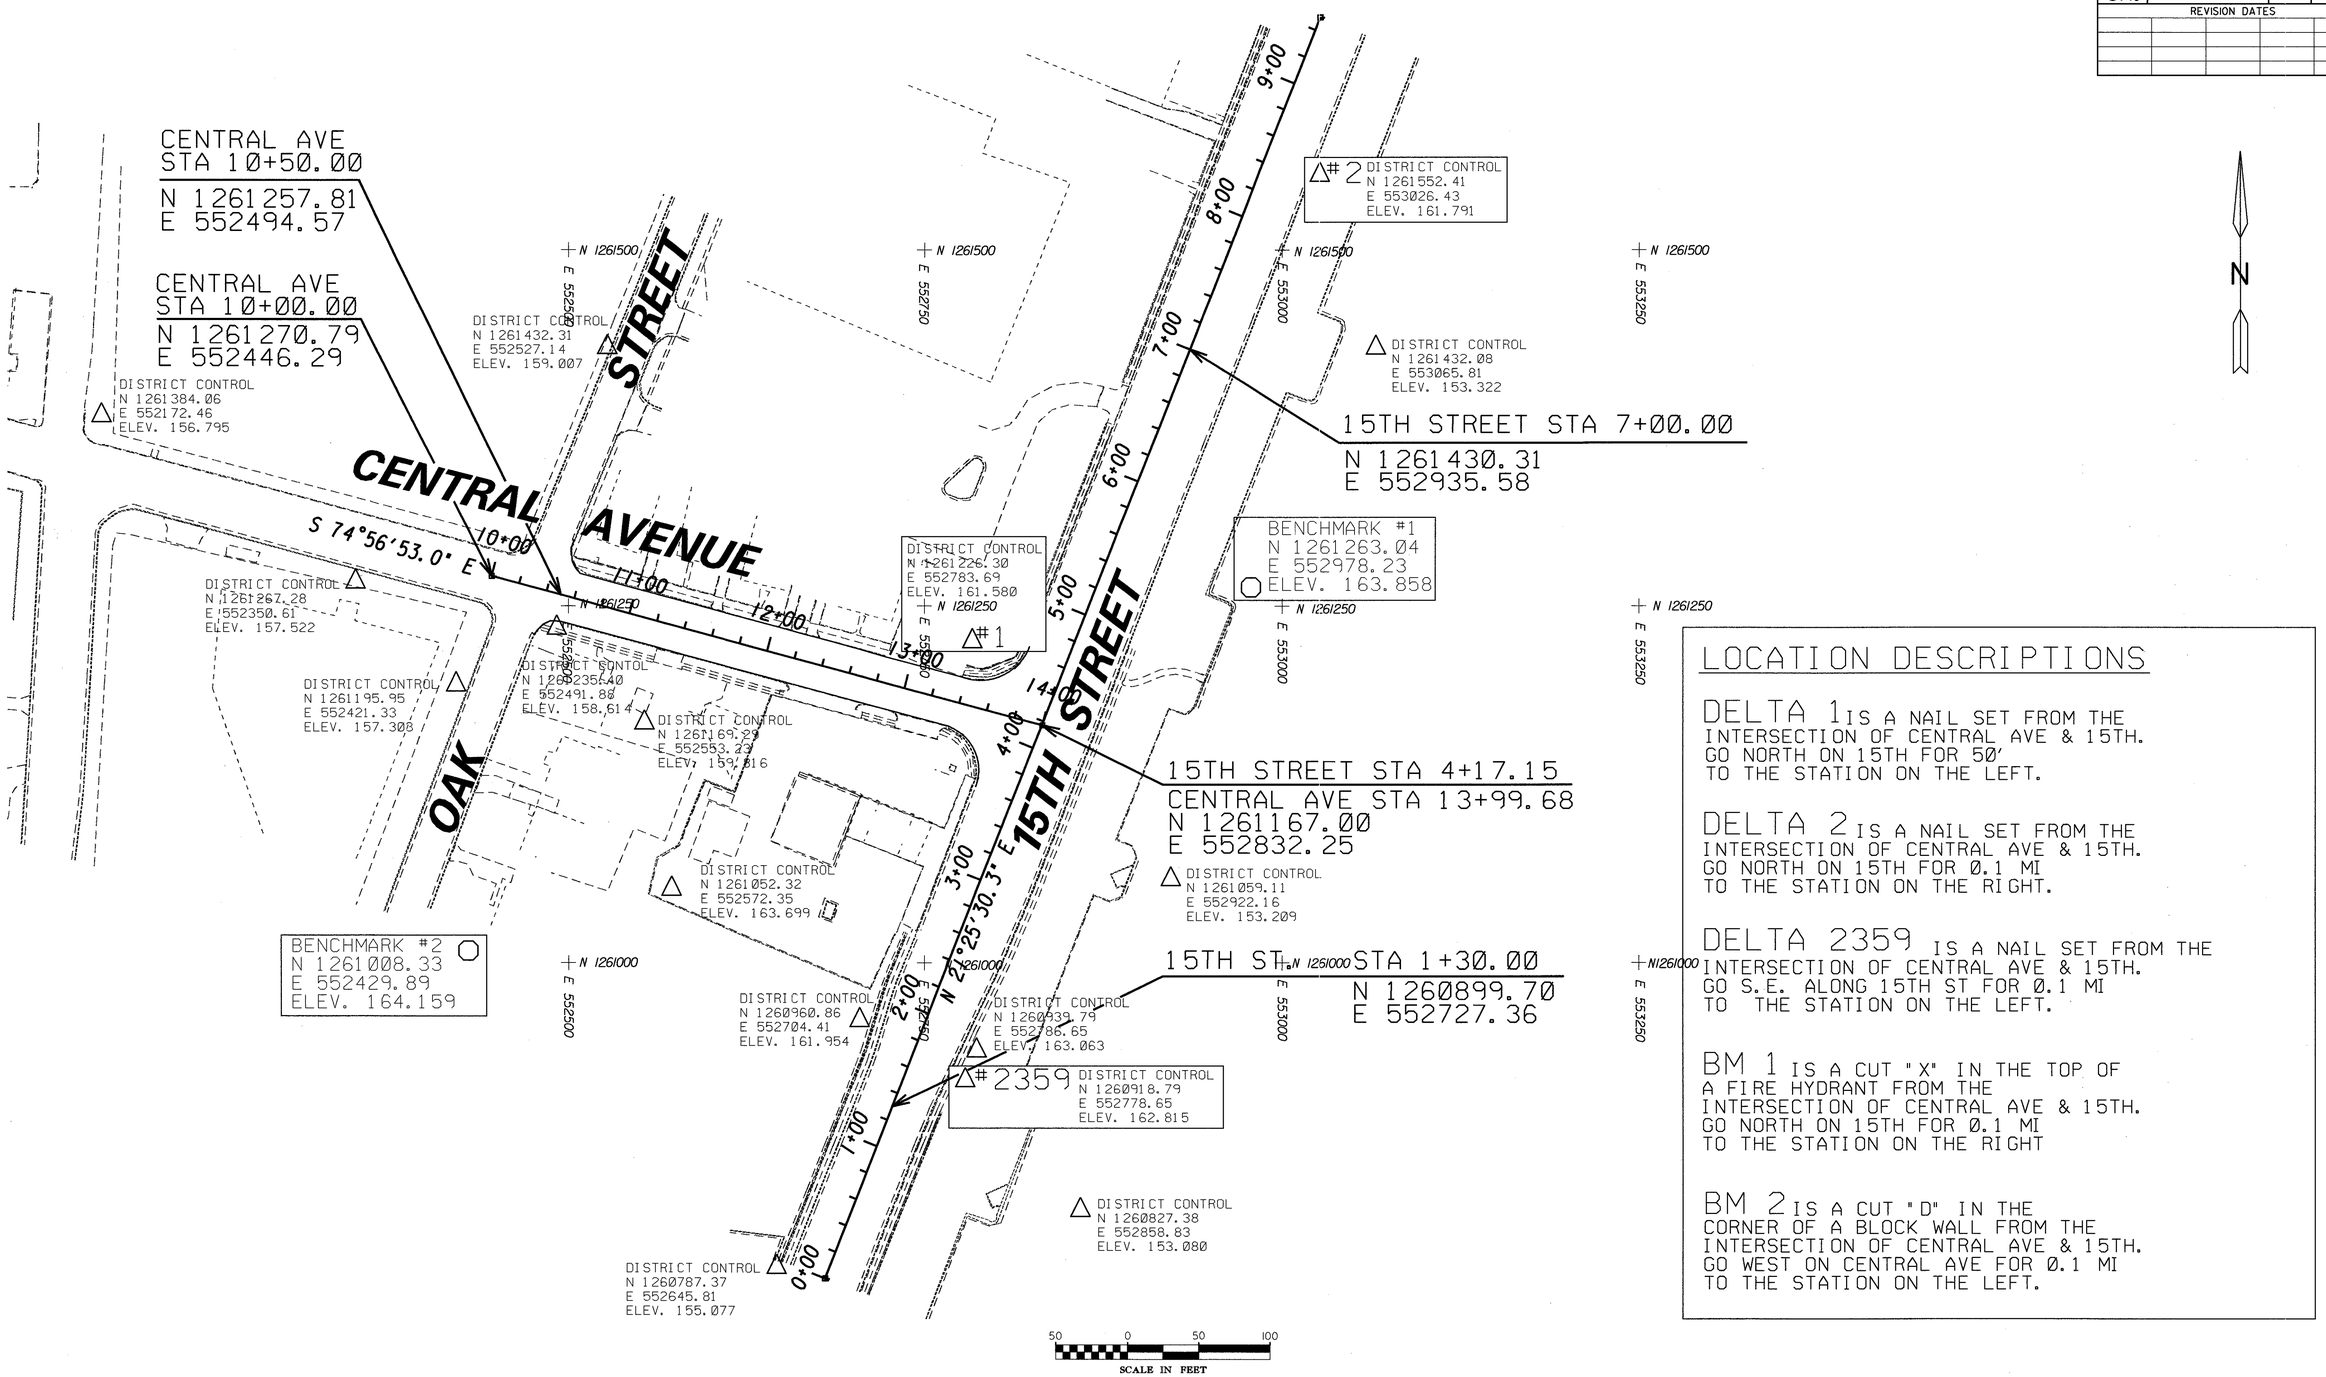

LOCATION DESCRIPTIONS

DELTA 1 IS A NAIL SET FROM THE INTERSECTION OF CENTRAL AVE & 15TH. GO NORTH ON 15TH FOR 50' TO THE STATION ON THE LEFT.

DELTA 2 IS A NAIL SET FROM THE INTERSECTION OF CENTRAL AVE & 15TH. GO NORTH ON 15TH FOR 0.1 MI TO THE STATION ON THE RIGHT.

DELTA 2359 IS A NAIL SET FROM THE INTERSECTION OF CENTRAL AVE & 15TH. GO S.E. ALONG 15TH ST FOR 0.1 MI TO THE STATION ON THE LEFT.

BM 1 IS A CUT "X" IN THE TOP OF A FIRE HYDRANT FROM THE INTERSECTION OF CENTRAL AVE & 15TH. GO NORTH ON 15TH FOR 0.1 MI TO THE STATION ON THE RIGHT

BM 2 IS A CUT "D" IN THE CORNER OF A BLOCK WALL FROM THE INTERSECTION OF CENTRAL AVE & 15TH. GO WEST ON CENTRAL AVE FOR 0.1 MI TO THE STATION ON THE LEFT.

STATE OF GEORGIA DEPARTMENT OF TRANSPORTATION OFFICE OF URBAN DESIGN	CONSTRUCTION LAYOUT	DRAWING No. 4-03

M:\00003790 - 15th St @ Central in Augusta\dgn\0003790stake2 surv mapdgn (GUEY MARY ONE 5)
29-Mar-2007 13:41:47
M:\00003790 - 15th St @ Central in Augusta\dgn\0003790stakeout.dgn