STATE	PROJECT NUMBER	SHEET NO.	TOTAL SHEETS
GA.	STP-0003-00(790)	21	70

REVISION DATES

9/7/07				
2/12/08				

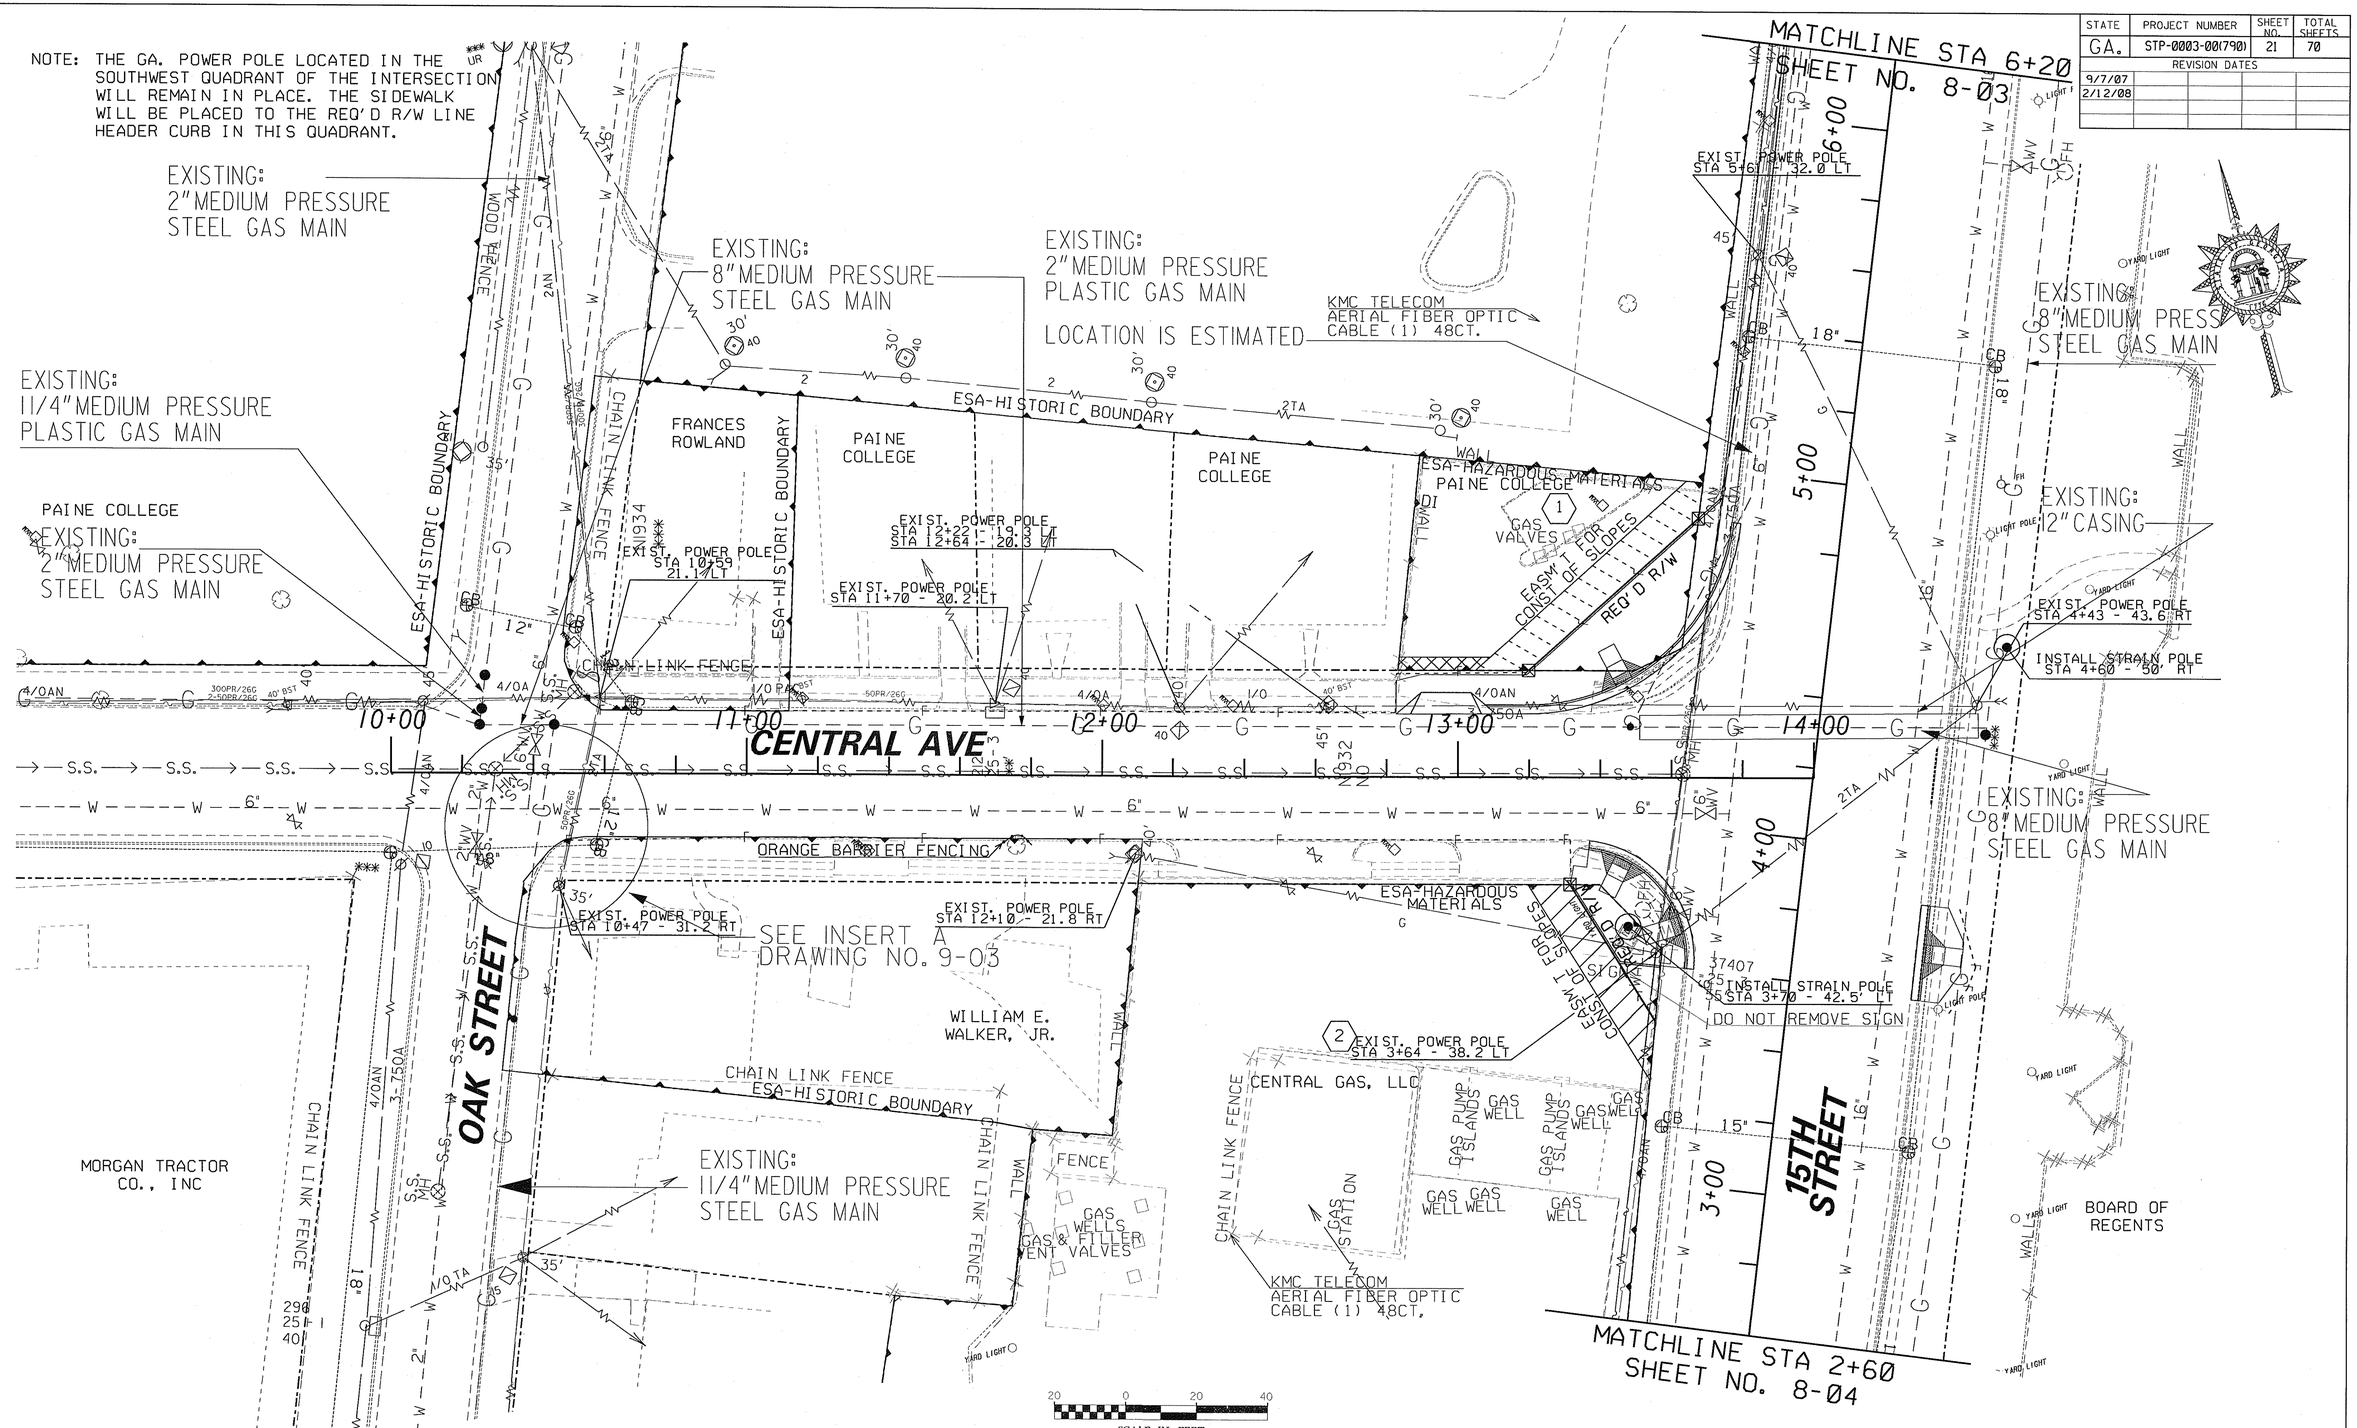

STATE OF GEORGIA
DEPARTMENT OF TRANSPORTATION
OFFICE OF URBAN DESIGN

UTILITY PLANS
CENTRAL AVENUE

DRAWING No. 8-02

2/25/2008
M:\0003790 - 15th St @ Central in Augusta\dgn\0003790U01.dgn

2/25/2008 8:10:32 AM \\GDOT-DSN1\GOPLOT\OCF\go_klp8000_paper_36x24_scale_to_fit.pcf tlannon M:\0003790 - 15th St @ Central in Augusta\PRFs\0003790U01.prf CO-UDI