STATE	PROJECT NUMBER	SHEET NO.	TOTAL SHEETS
GA.	STP-0003-00(790)	49	70

REVISION	DATES

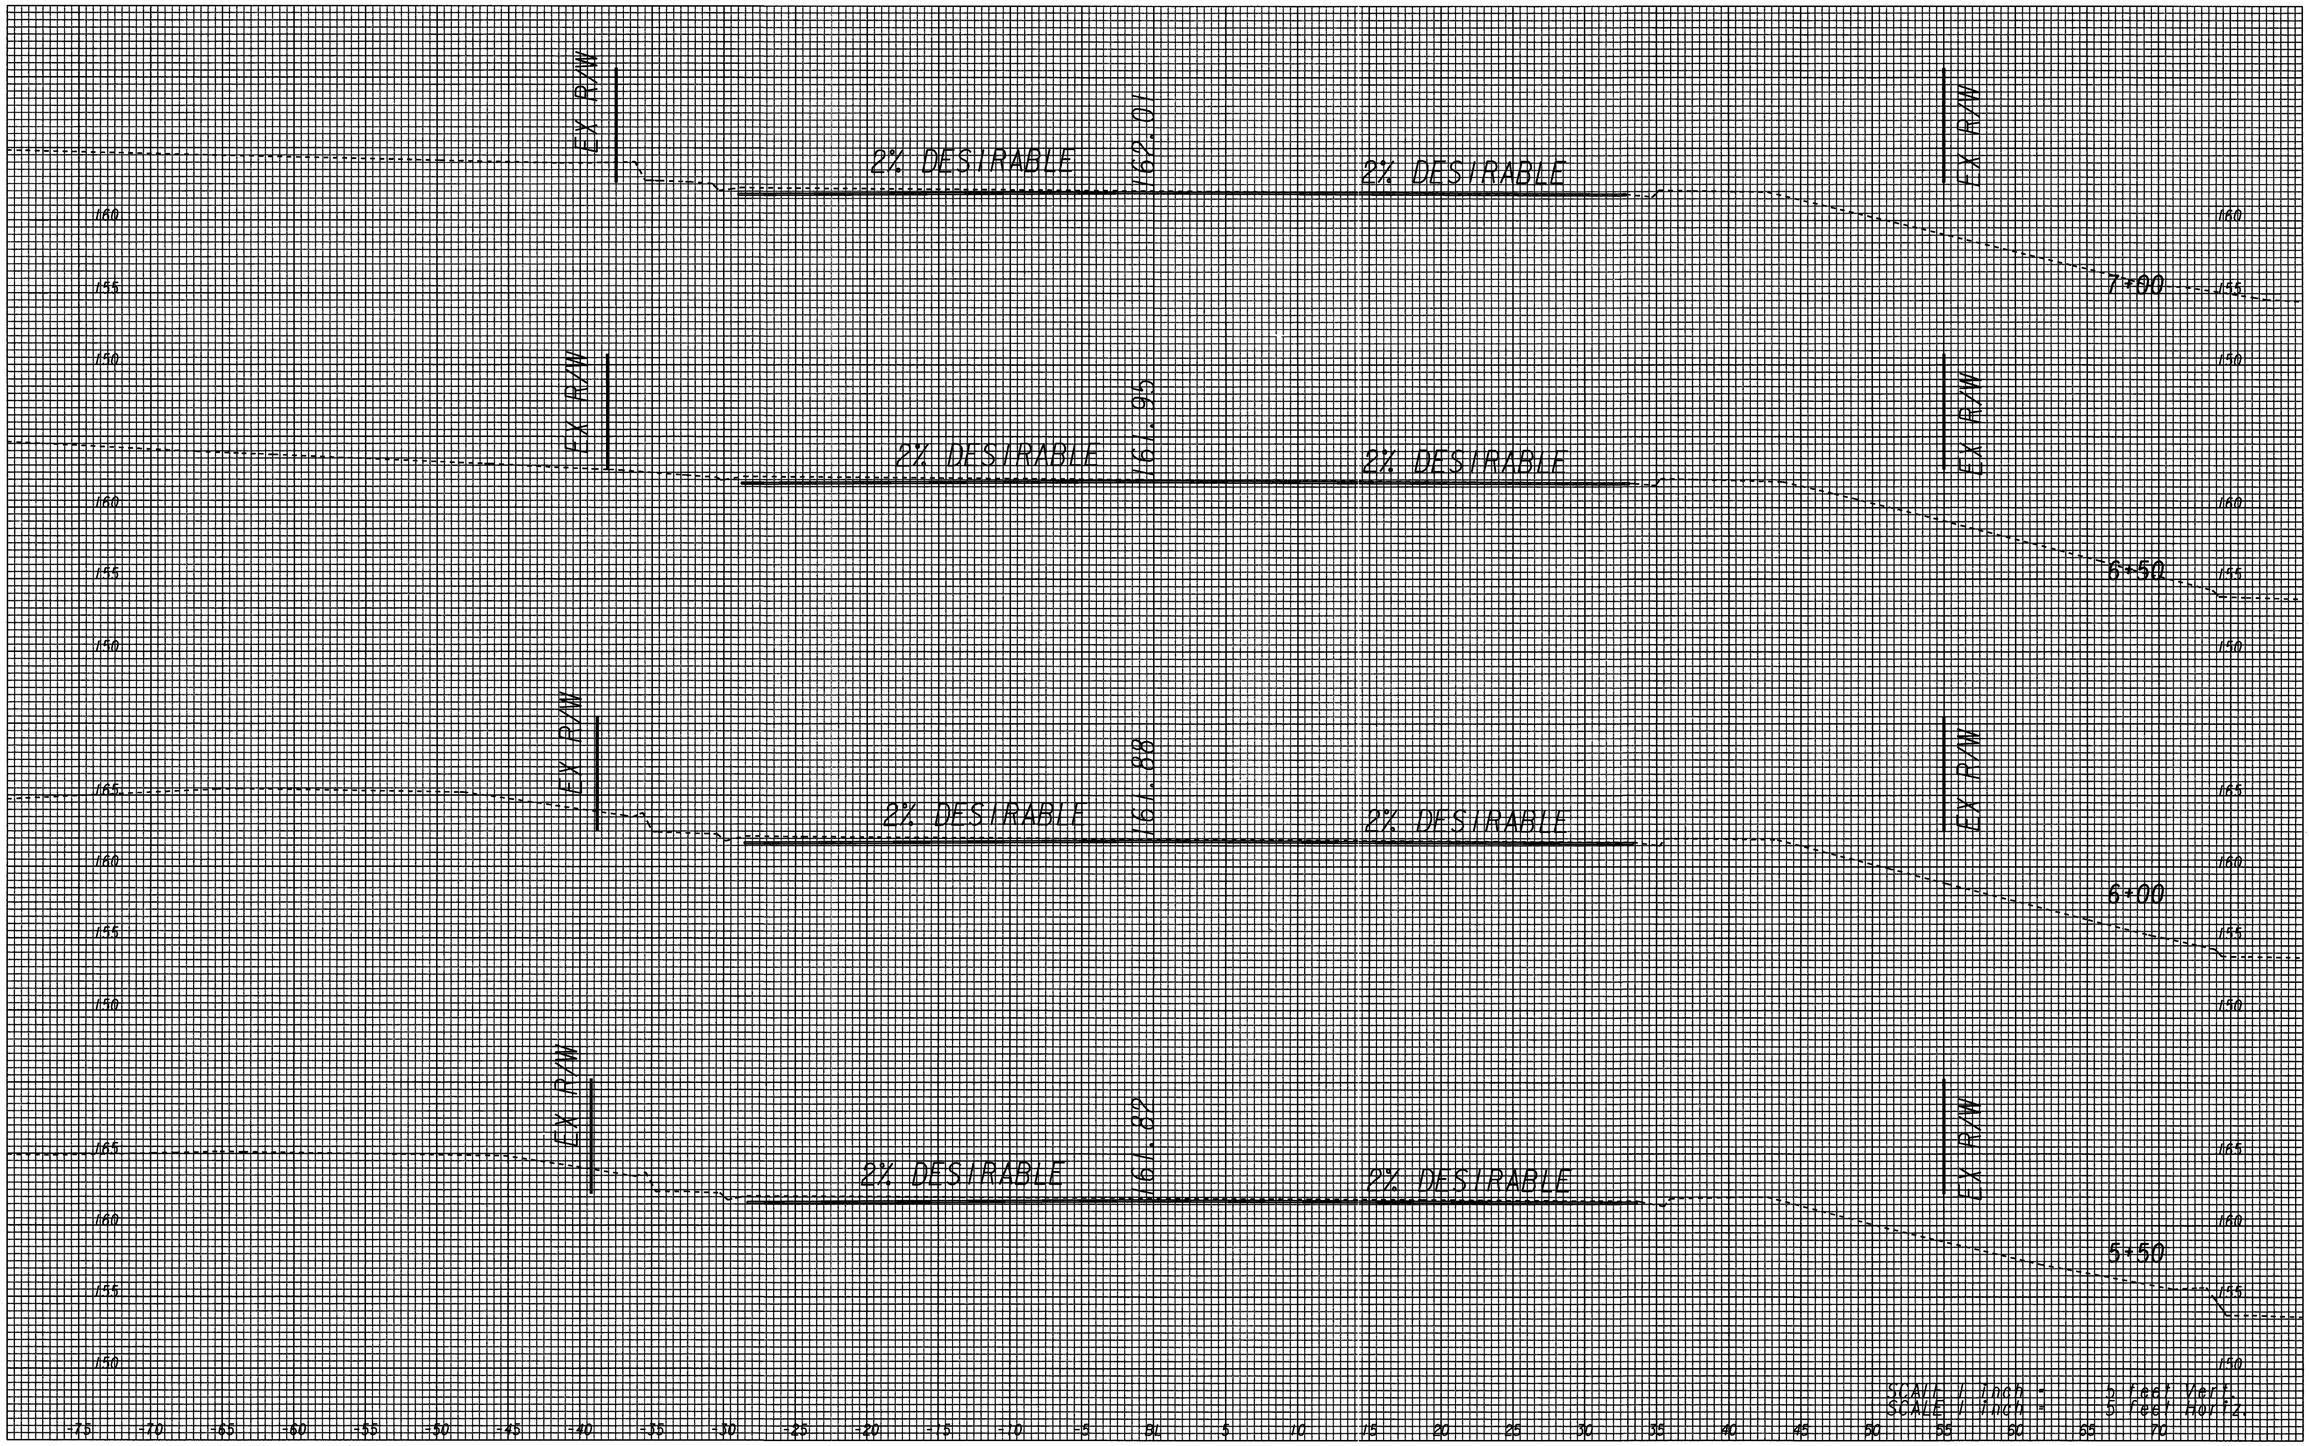

1" = 5' HORIZ. 1" = 5' VERT.	STATE OF GEORGIA DEPARTMENT OF TRANSPORTATION OFFICE OF URBAN DESIGN	CROSS SECTIONS – 15TH STREET	DRAWING No. 11-04

29-Mar-2007 13:42:18
M:\0003790 - 15th St @ Central in Augusta\dgn\XS_KC2.dgn
3/29/2007 1:42:15 PM \\GDOT-DSNN\GOPLOT\GCF\go_klp8000_paper_36x24_scale_to_fit.gcf pbrzostowski M:\0003790 - 15th St @ Central in Augusta\PRFs\XS_KC2_03.prf GO-UDI