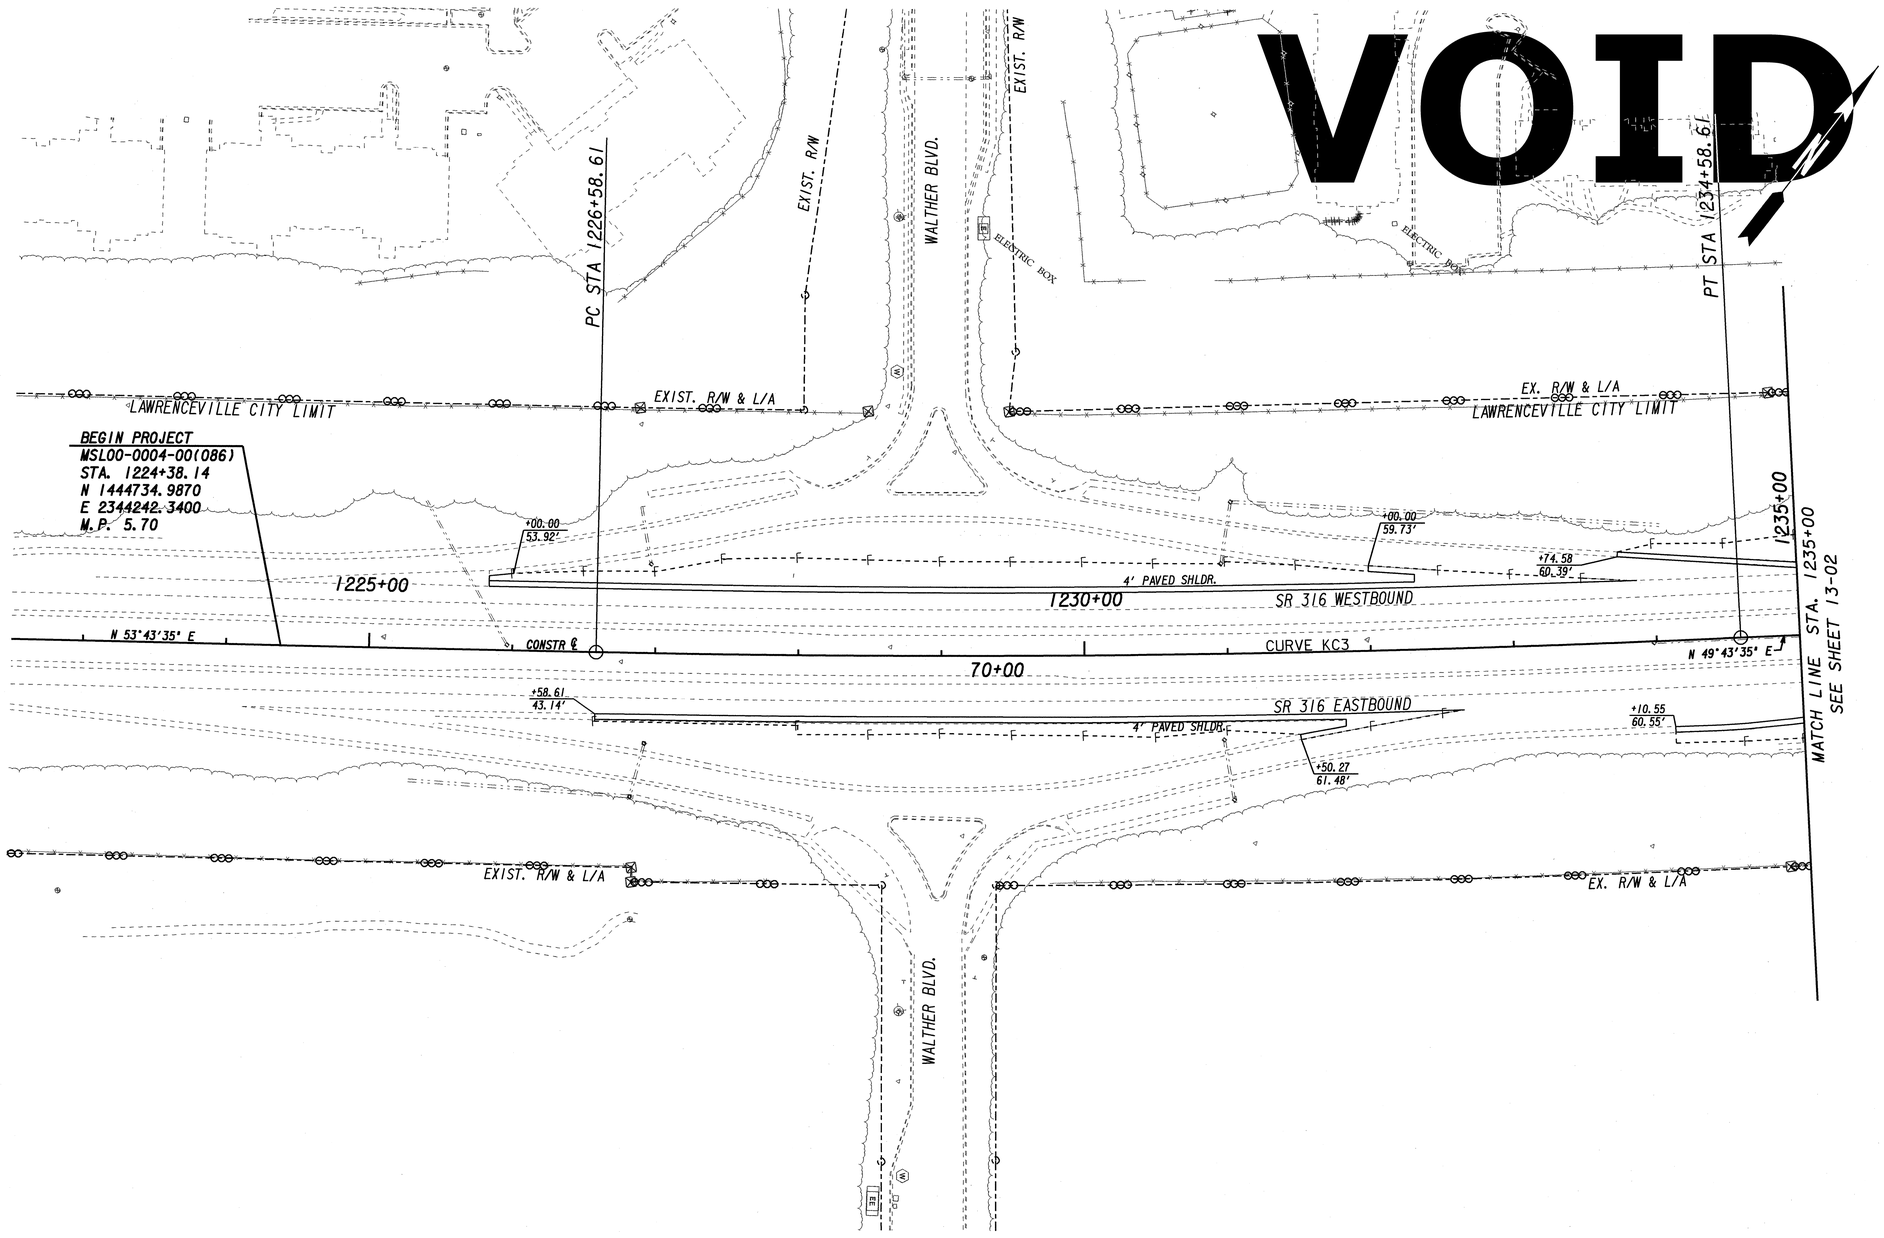


| | | |
|---|---|---|
| PROPERTY AND EXISTING R/W LINE | BEGIN LIMIT OF ACCESS | BLA |
| REQUIRED R/W LINE | END LIMIT OF ACCESS | ELA |
| CONSTRUCTION LIMITS | LIMIT OF ACCESS | |
| EASEMENT FOR CONSTR & MAINTENANCE OF SLOPES | REQ'D R/W & LIMIT OF ACCESS | |
| EASEMENT FOR CONSTR OF SLOPES | | |
| EASEMENT FOR CONSTR OF DRIVES | | |

PBS&J

SCALE IN FEET
0 50 100 200

REVISION DATES

STATE OF GEORGIA
DEPARTMENT OF TRANSPORTATION
OFFICE: PROGRAM DELIVERY

**MAINLINE PLAN**

SR 316 FROM COLLINS HILL RD
TO HI-HOPE RD
STA. 1224+38.14-STA. 1235+00

DRAWING No. 13-01

1/5/2009 GPLW