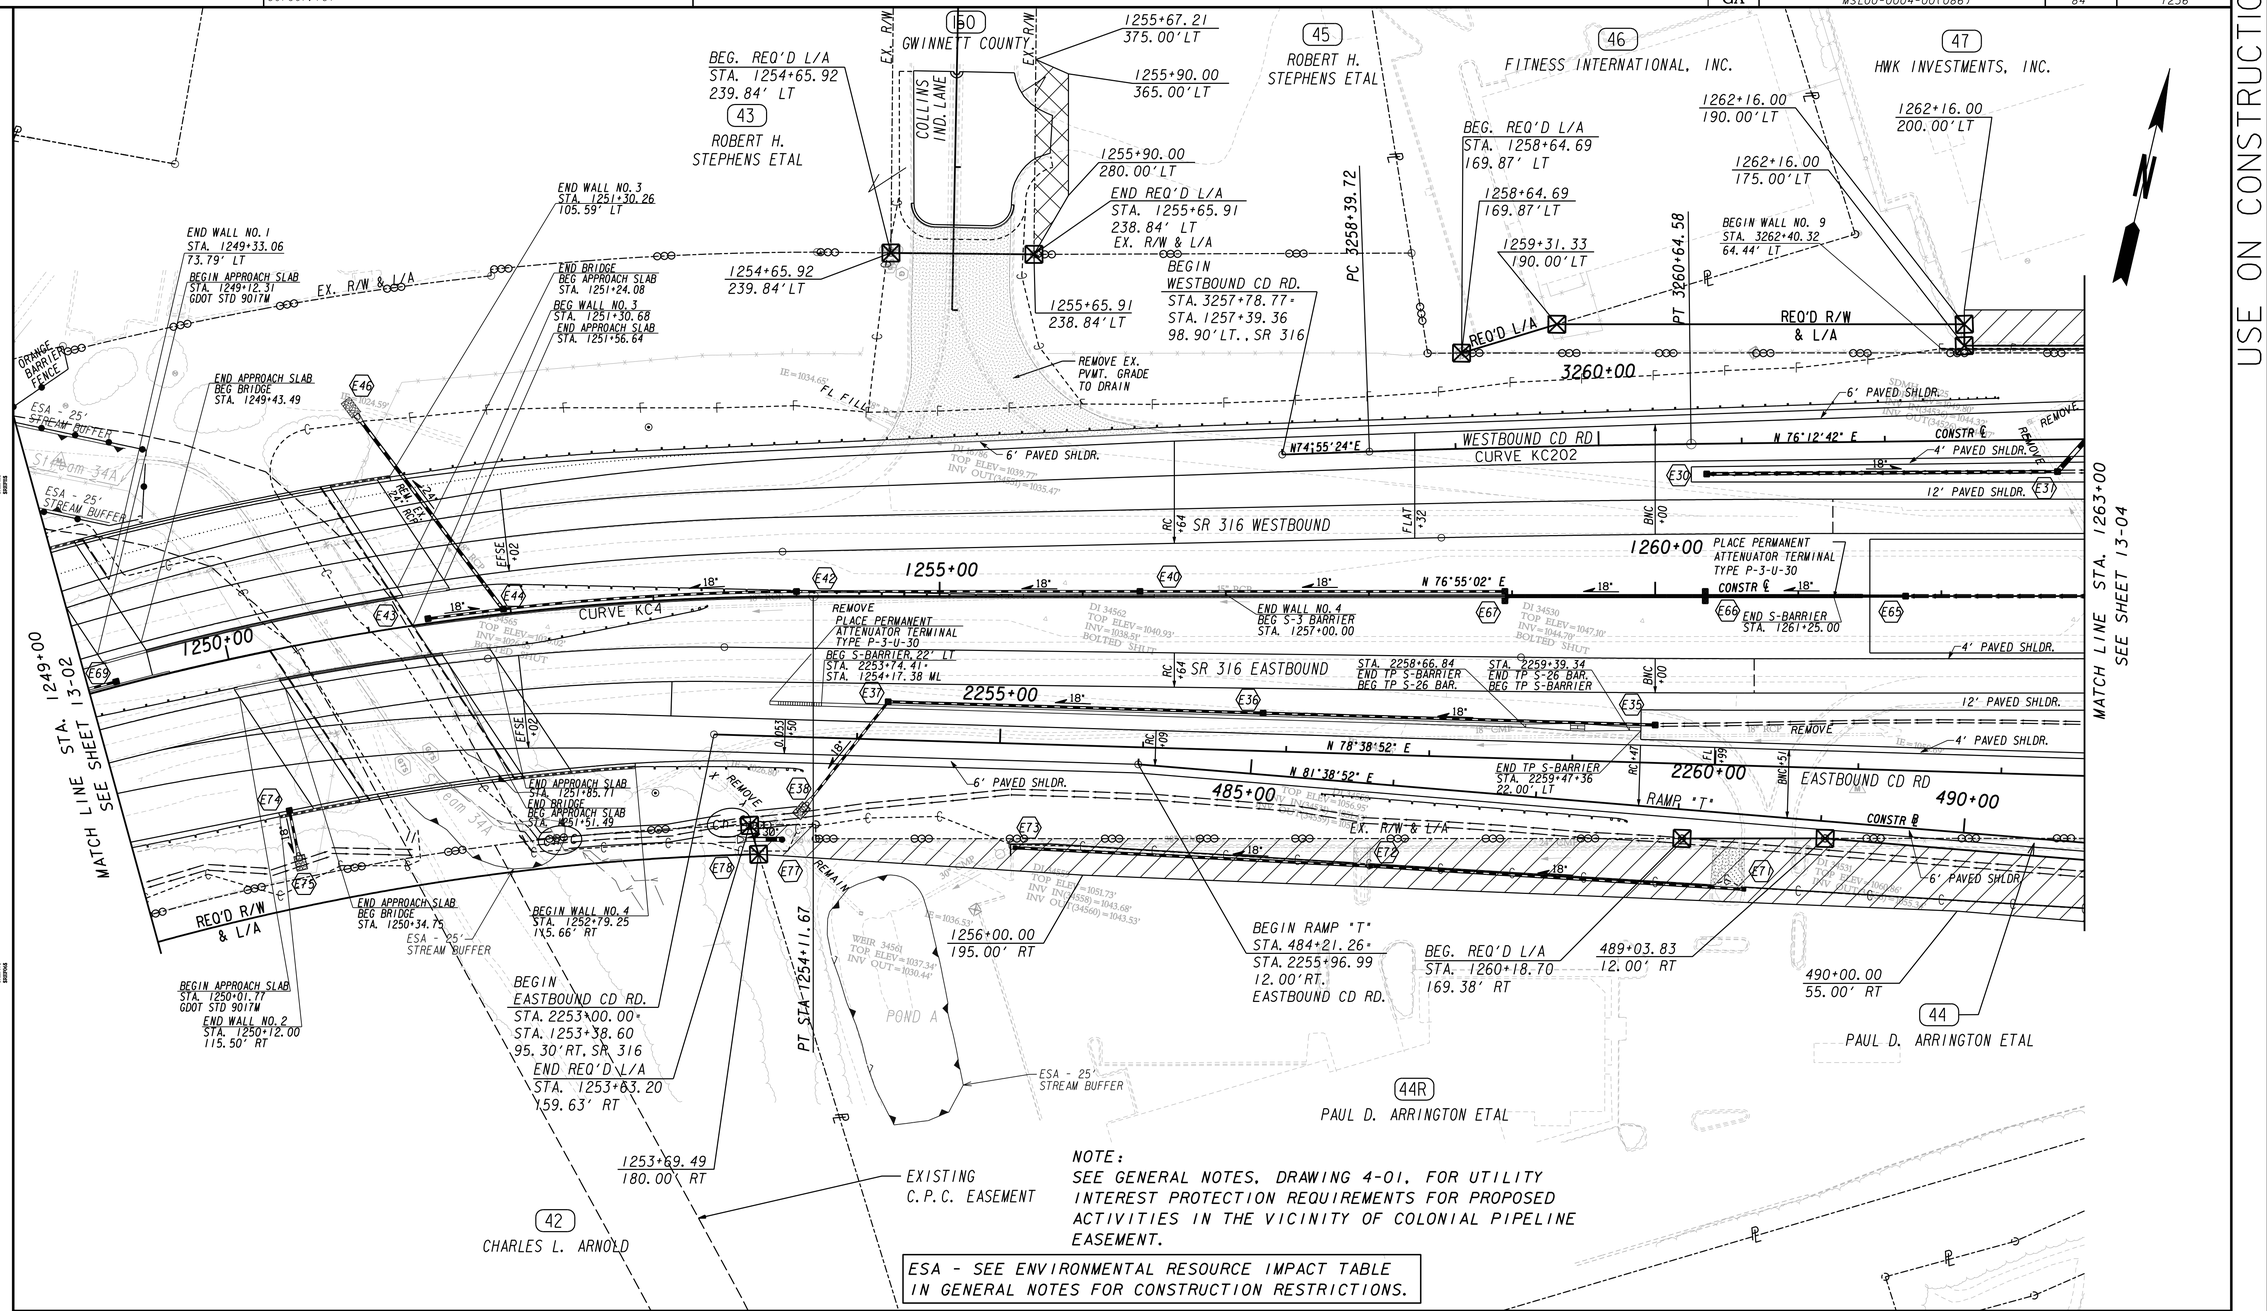

NOTE:
SEE GENERAL NOTES, DRAWING 4-01, FOR UTILITY INTEREST PROTECTION REQUIREMENTS FOR PROPOSED ACTIVITIES IN THE VICINITY OF COLONIAL PIPELINE EASEMENT.

ESA - SEE ENVIRONMENTAL RESOURCE IMPACT TABLE IN GENERAL NOTES FOR CONSTRUCTION RESTRICTIONS.

PROPERTY AND EXISTING R/W LINE
REQUIRED R/W LINE
CONSTRUCTION LIMITS
EASEMENT FOR CONSTR & MAINTENANCE OF SLOPES
EASEMENT FOR CONSTR OF SLOPES
EASEMENT FOR CONSTR OF DRIVES

BEGIN LIMIT OF ACCESS.....BLA
END LIMIT OF ACCESS.....ELA
LIMIT OF ACCESS
REQ'D R/W & LIMIT OF ACCESS

PBSJ

SCALE IN FEET
0 50 100 200

REVISION DATES
01/23/2013
02/22/2013
03/04/2013
12/02/2015

STATE OF GEORGIA
DEPARTMENT OF TRANSPORTATION
OFFICE: PROGRAM DELIVERY

MAINLINE PLAN

SR 316 FROM COLLINS HILL RD
TO HI-HOPE RD
STA. 1249+00 - STA. 1263+00

DRAWING No. 13-03

3/1/2007 GPLN