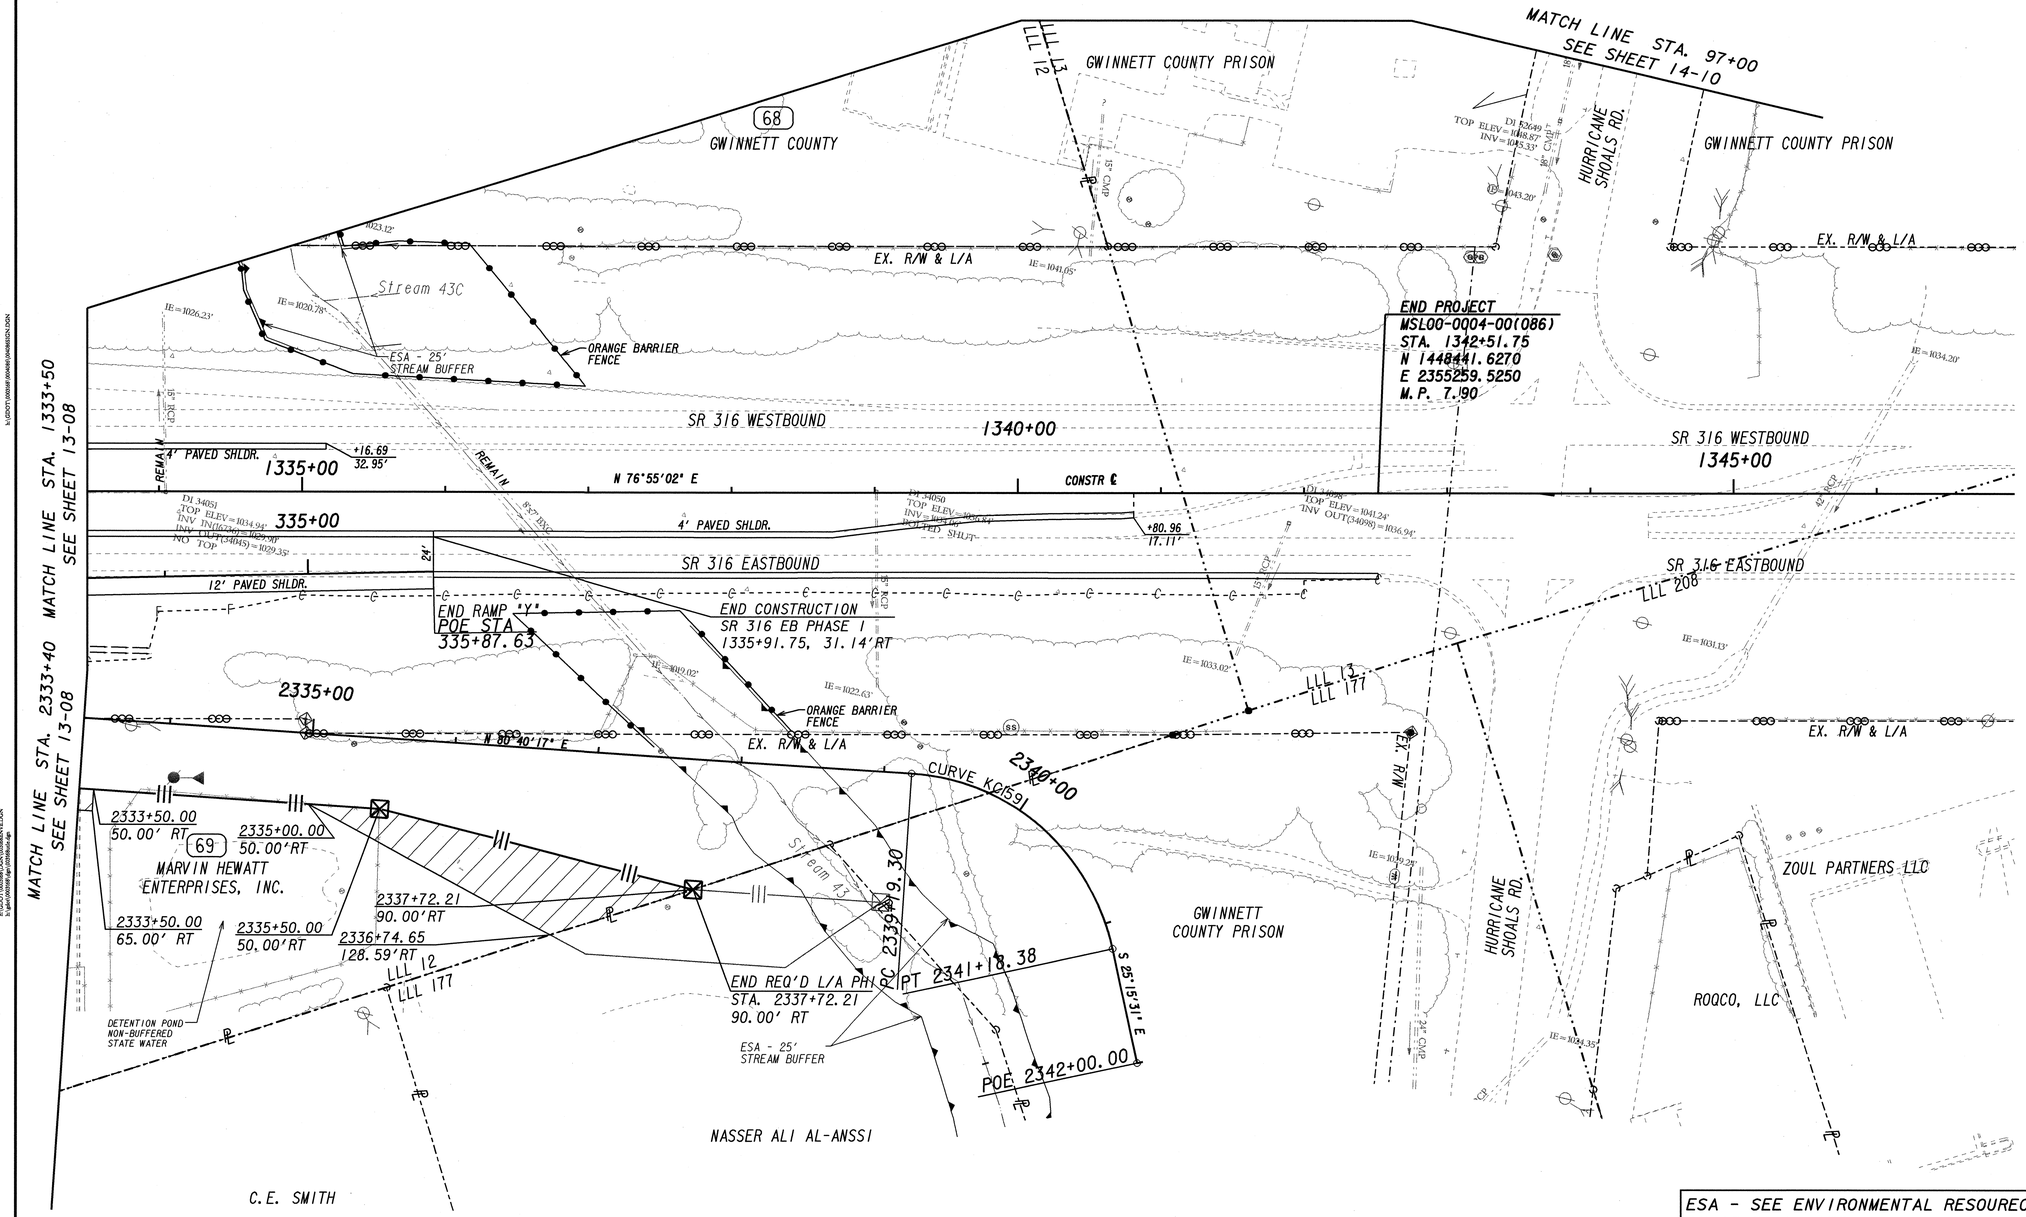

ESA - SEE ENVIRONMENTAL RESOURECES IMPACT TABLE IN GENERAL NOTES FOR CONSTRUCTION RESTRICTIONS.

PROPERTY AND EXISTING R/W LINE	BEGIN LIMIT OF ACCESS.....BLA
REQUIRED R/W LINE	END LIMIT OF ACCESS.....ELA
CONSTRUCTION LIMITS	LIMIT OF ACCESS
EASEMENT FOR CONSTR & MAINTENANCE OF SLOPES	REQ'D R/W & LIMIT OF ACCESS
EASEMENT FOR CONSTR OF SLOPES	
EASEMENT FOR CONSTR OF DRIVES	

PBSJ

SCALE IN FEET
0 50 100 200

REVISION DATES

STATE OF GEORGIA
DEPARTMENT OF TRANSPORTATION
OFFICE: PROGRAM DELIVERY

MAINLINE PLAN

SR 316 FROM COLLINS HILL RD
TO HI-HOPE RD
STA. 1333+50 - STA. 1342+51.75

DRAWING No. 13-09

3/1/2007 GPLN