STATE	PROJECT NUMBER	SHEET NO.	TOTAL SHEETS
GA	MSL00-0004-00(086)	111	1236

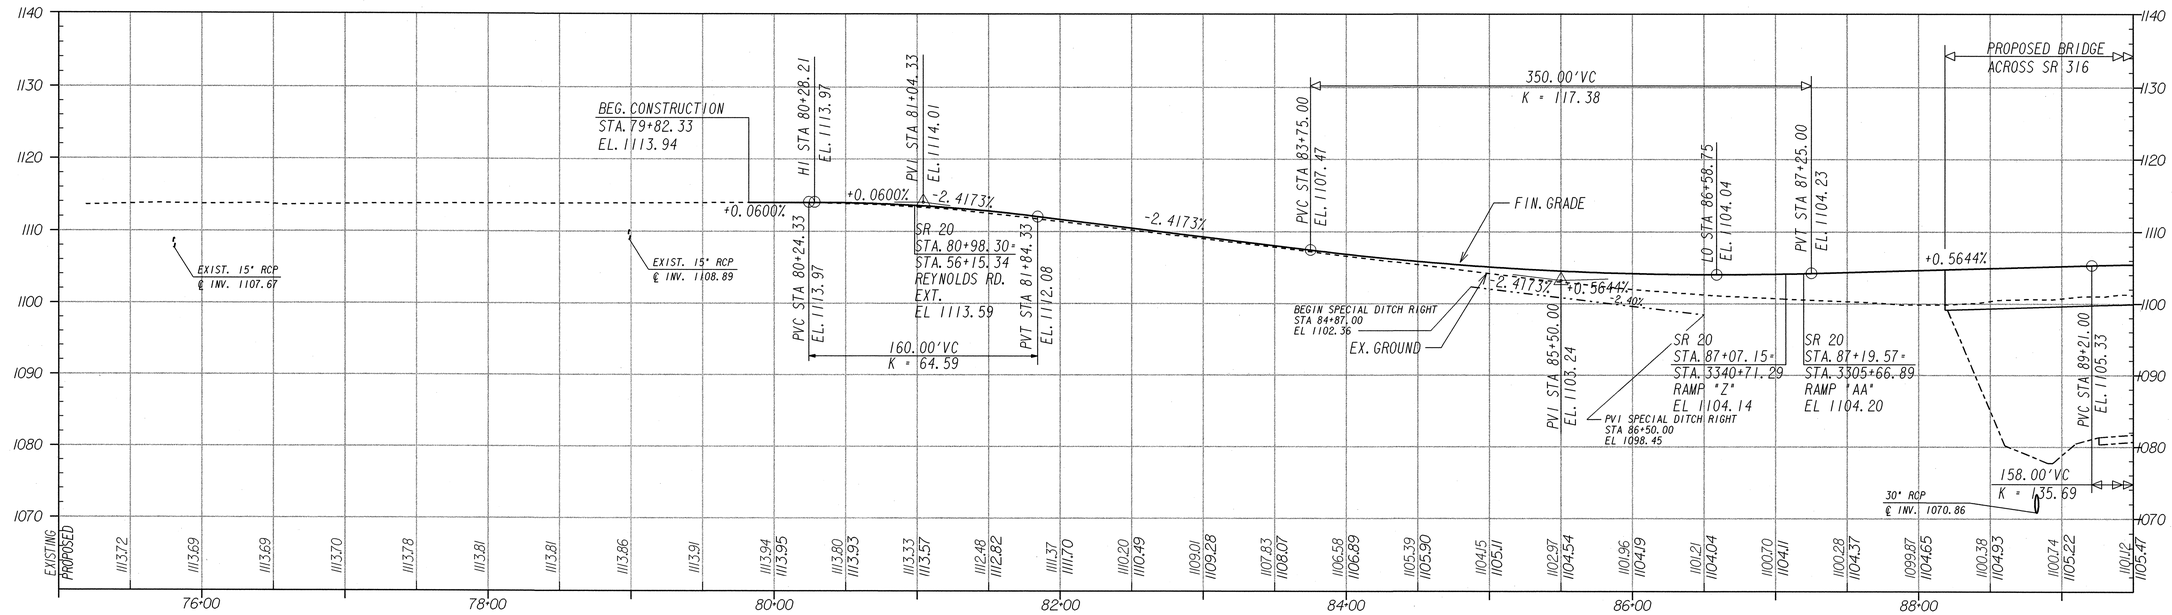

SR 20 (BUFORD DRIVE)

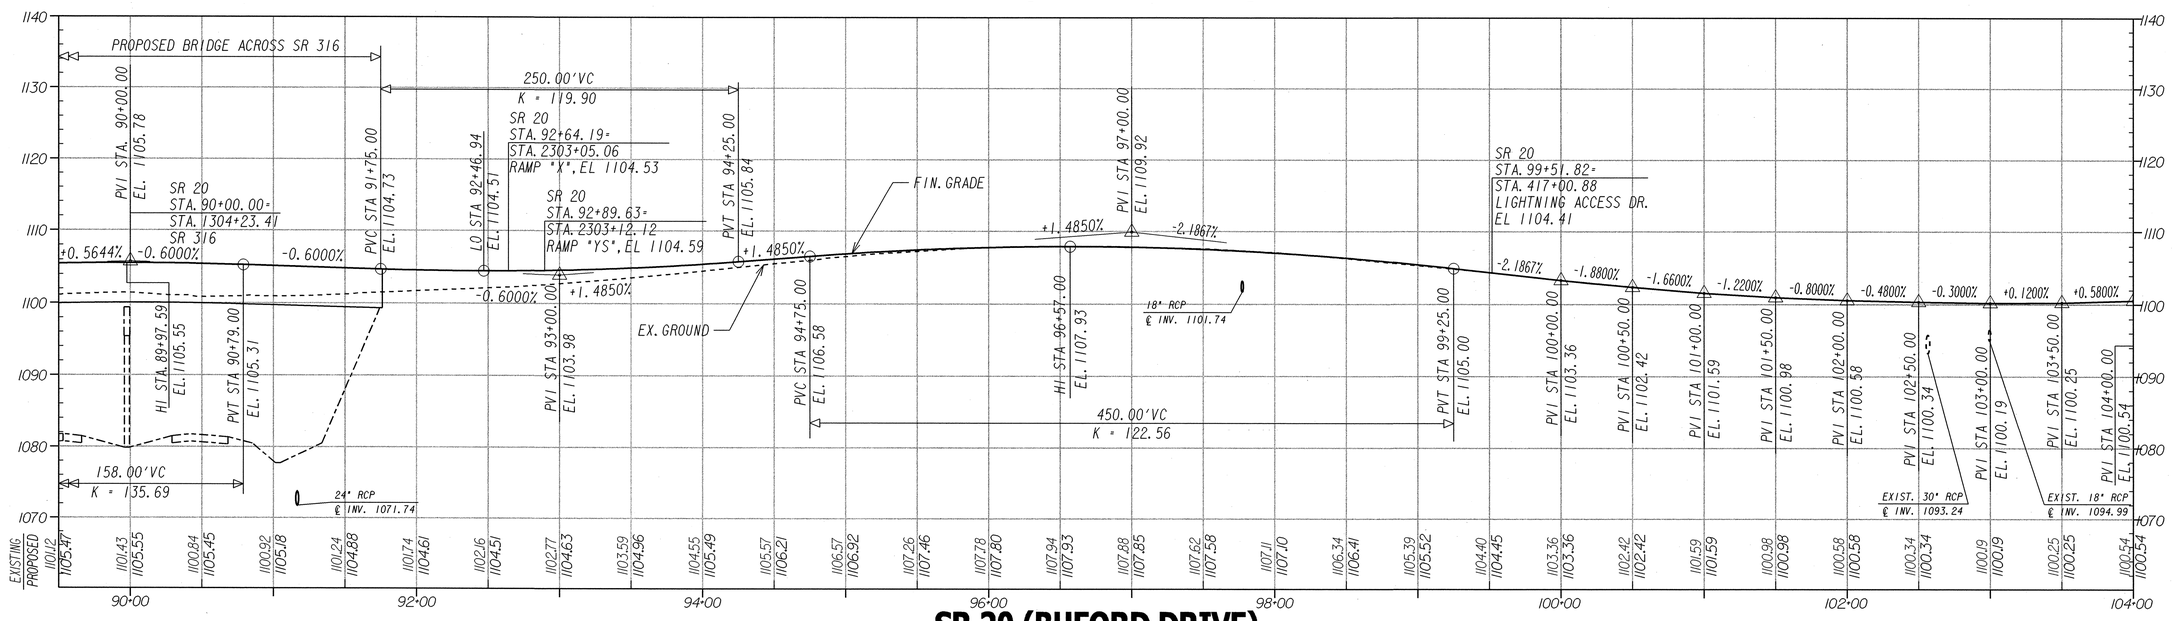

SR 20 (BUFORD DRIVE)

PBSJ

H. 0 50 100 150
V. 0 10 20 30
(SCALE IN FEET)

REVISION DATES		

STATE OF GEORGIA
DEPARTMENT OF TRANSPORTATION
OFFICE: PROGRAM DELIVERY

CROSSROAD PROFILE

SR 316
SR 20 (BUFORD DRIVE)

DRAWING No. 16-03

3/1/2007 GPLW