STATE	PROJECT NUMBER	SHEET NO.	TOTAL SHEETS
GA	MSL00-0004-00(086)	114	1236

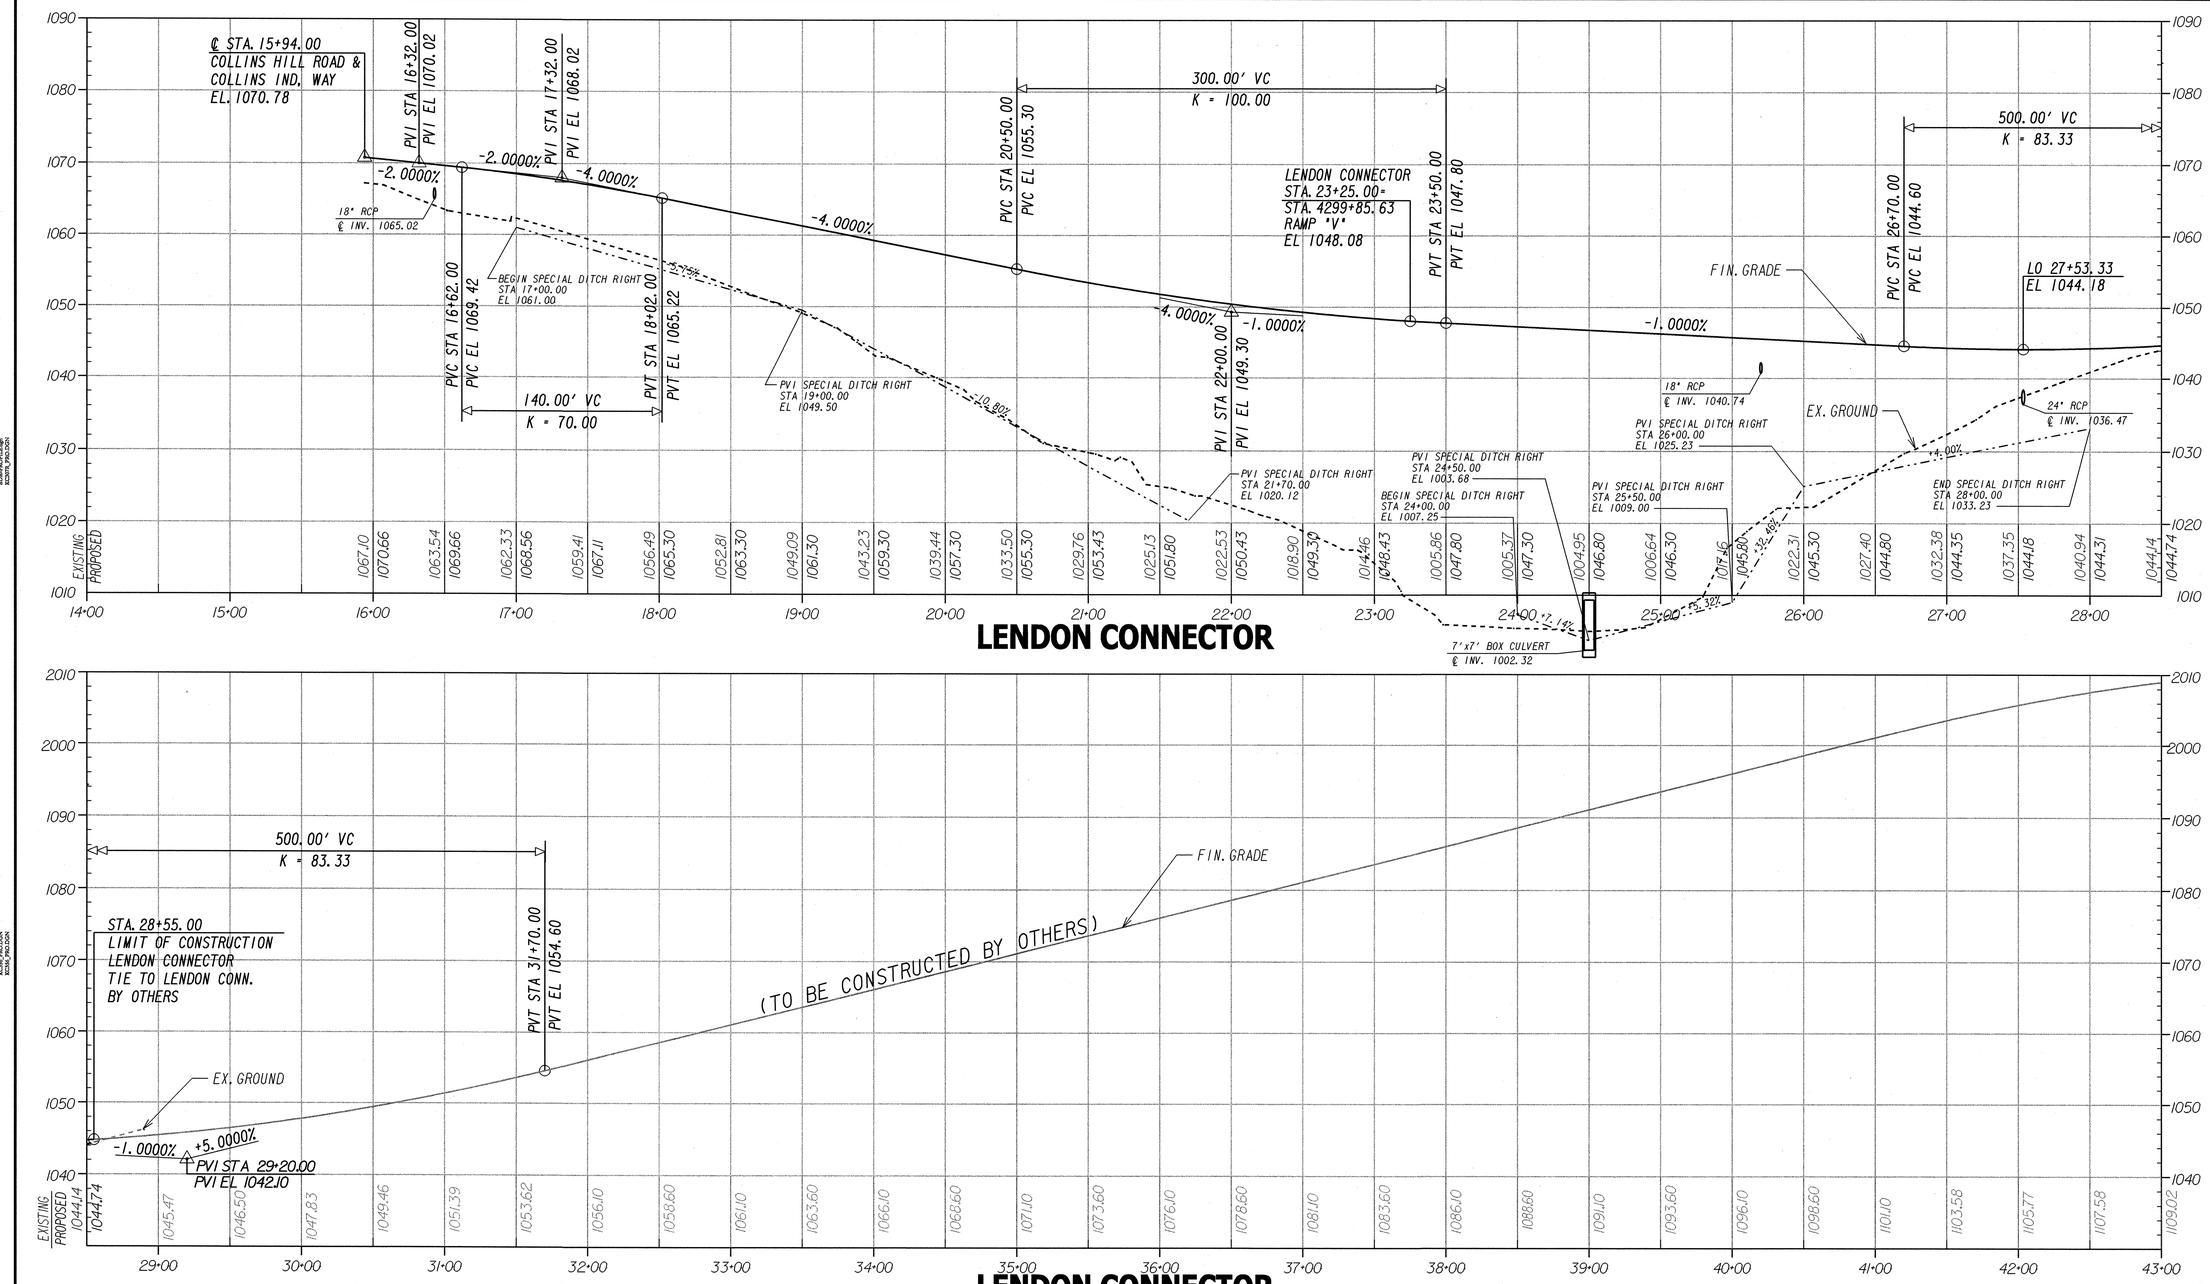

LENDON CONNECTOR

LENDON CONNECTOR

PBS&J

H. 0 50 100 150
V. 0 10 20 30
(SCALE IN FEET)

REVISION DATES		

STATE OF GEORGIA
DEPARTMENT OF TRANSPORTATION
OFFICE: PROGRAM DELIVERY

SIDE STREET PROFILE

SR 316
LENDON CONNECTOR

DRAWING No. 16-06

3/1/2007 98CBPLK