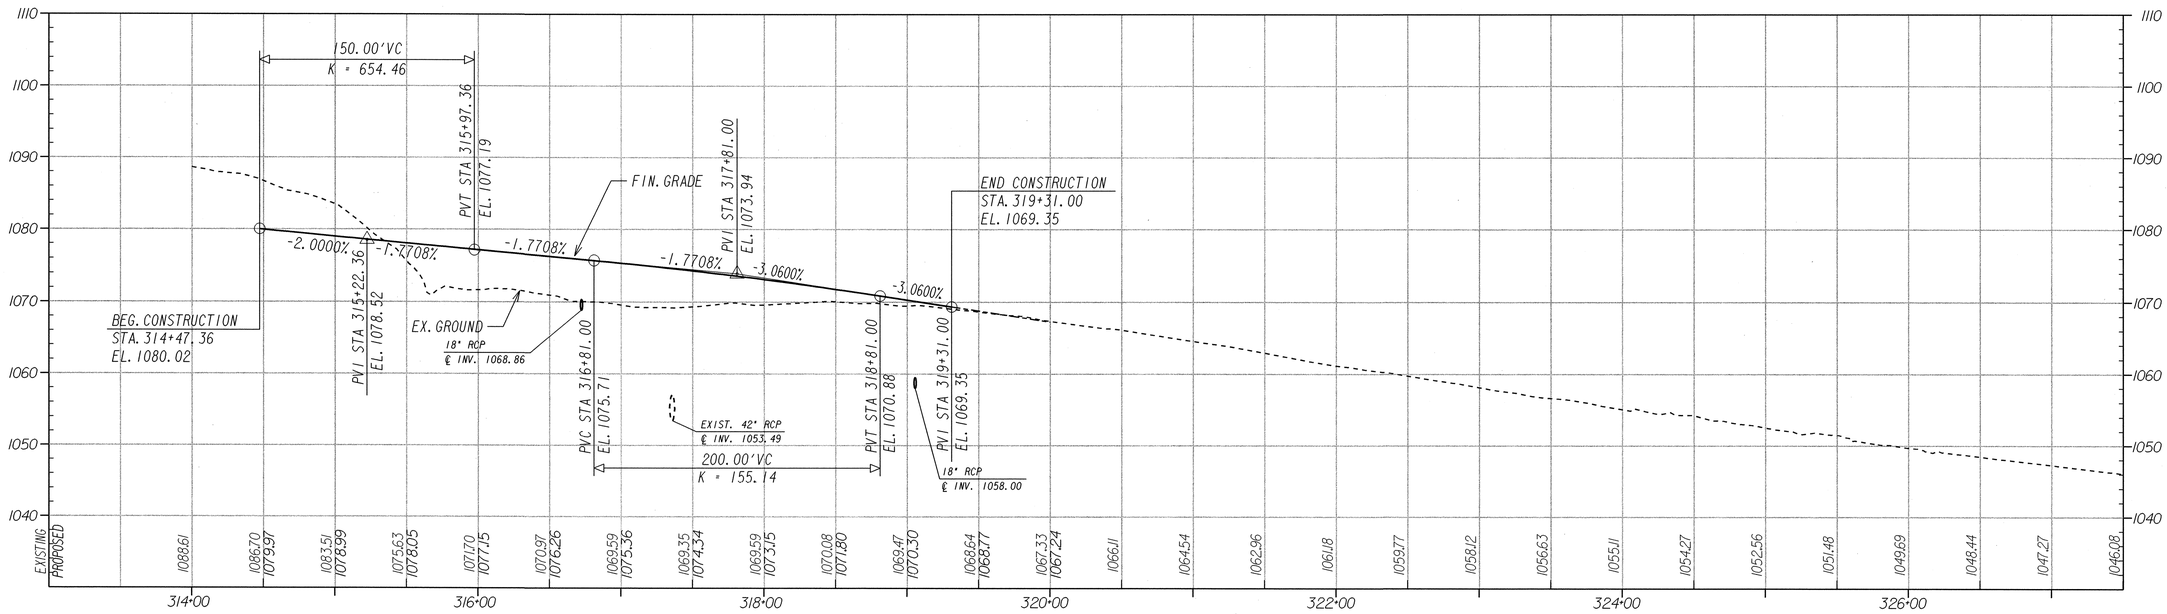

RAMP "Y"

PBS&J

H. 0 50 100 150
V. 0 10 20 30
(SCALE IN FEET)

REVISION DATES		

STATE OF GEORGIA
DEPARTMENT OF TRANSPORTATION
OFFICE: PROGRAM DELIVERY

RAMP PROFILE

SR 316
RAMP "Y"

DRAWING No.
16-19

3/1/2007 GPLK