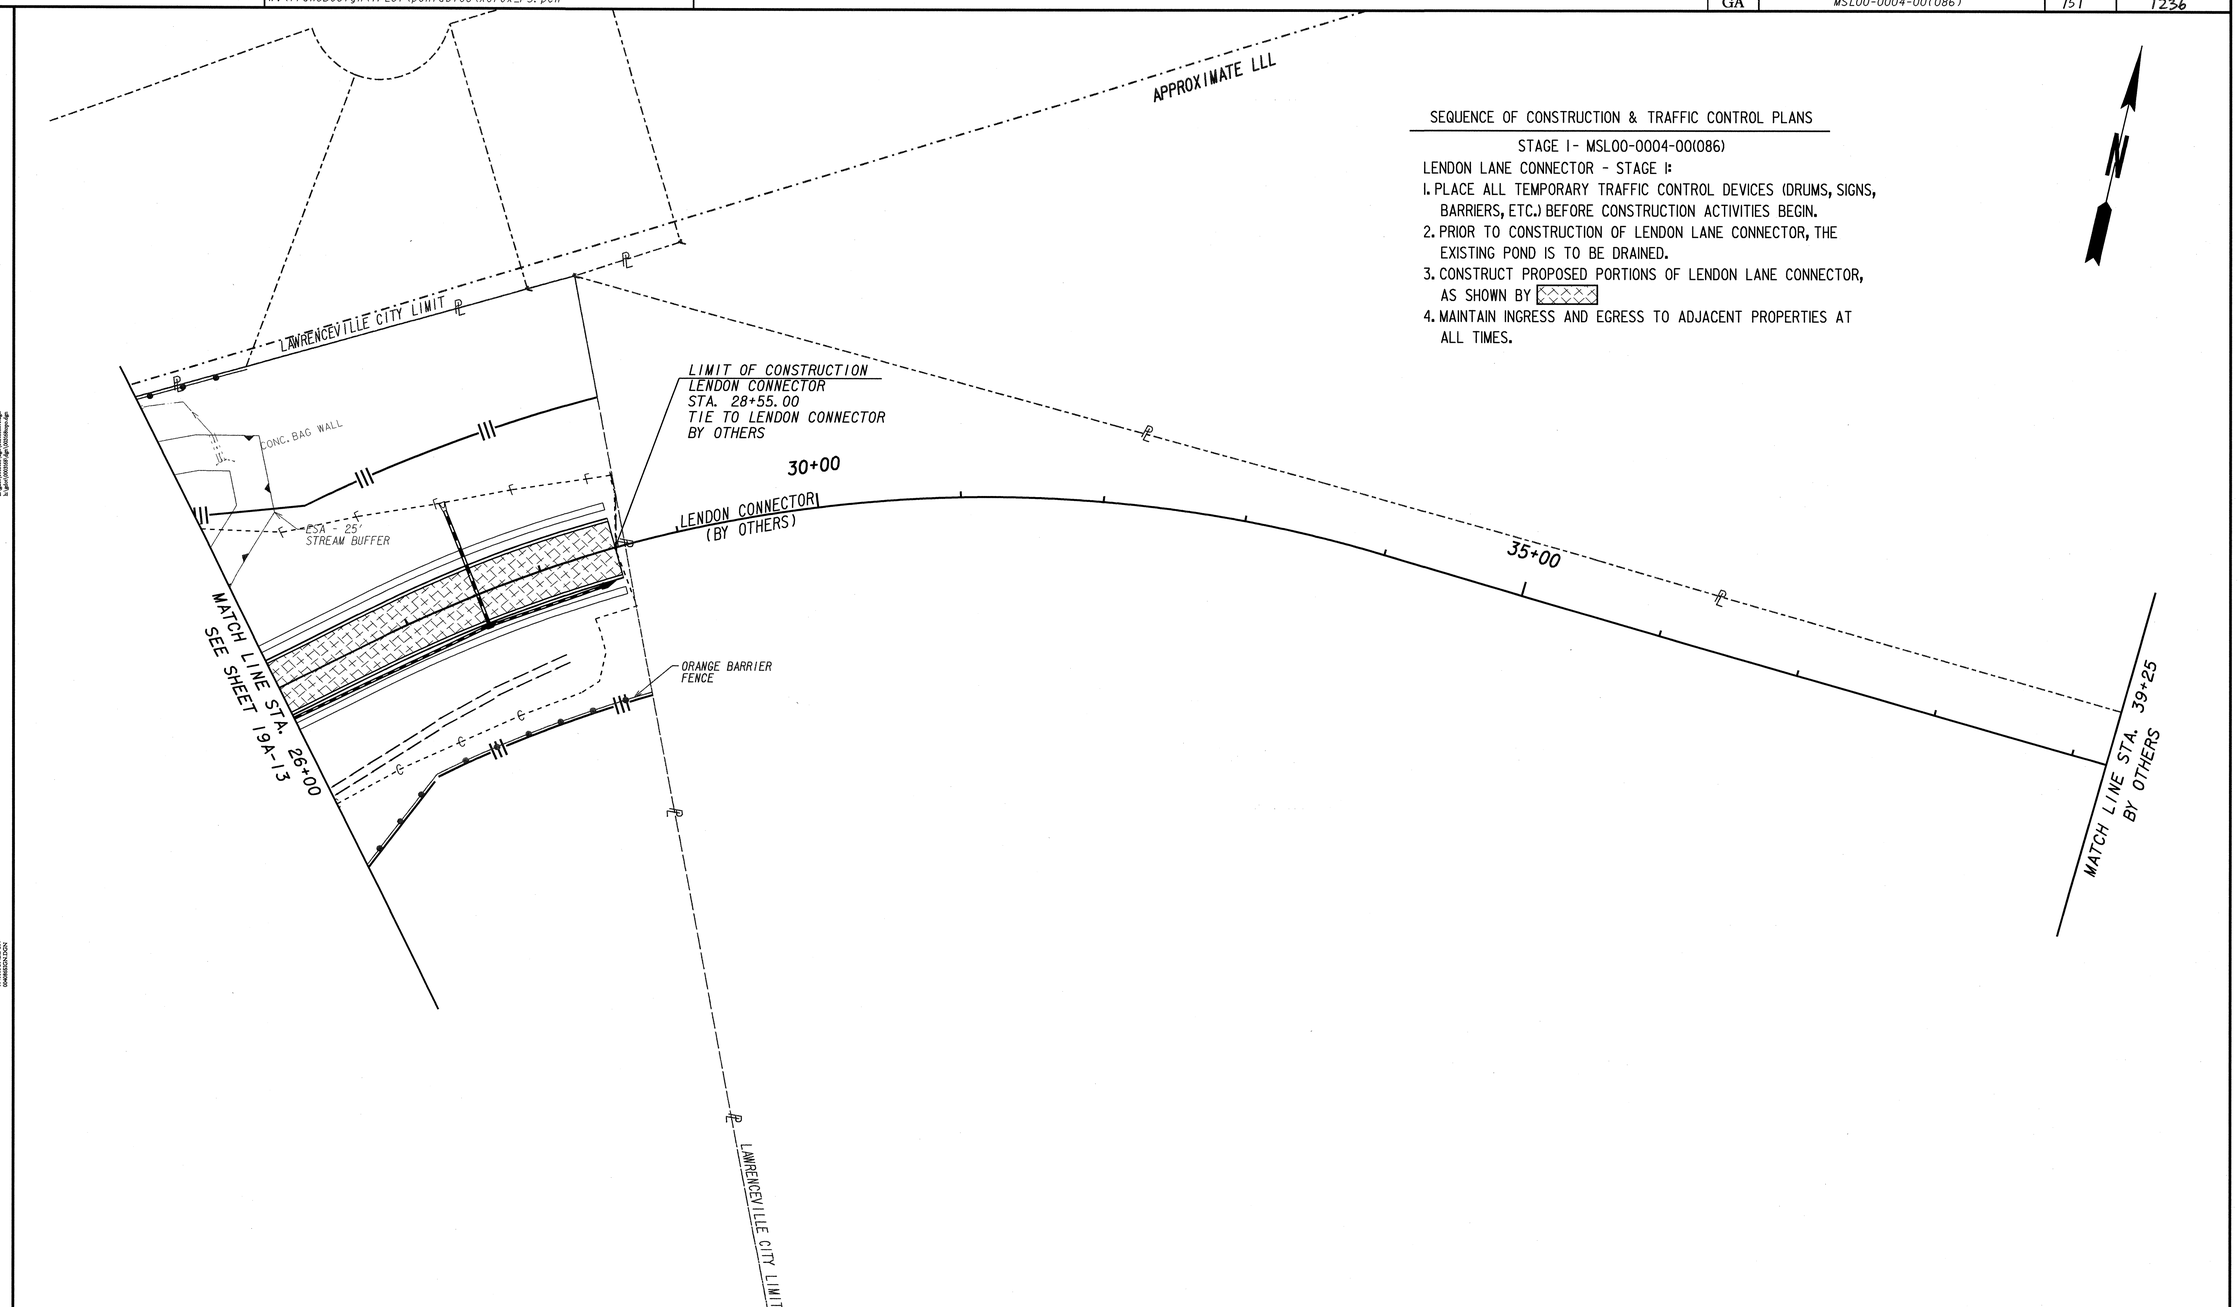

SEQUENCE OF CONSTRUCTION & TRAFFIC CONTROL PLANS

STAGE 1- MSL00-0004-00(086)

LENDON LANE CONNECTOR - STAGE 1:

1. PLACE ALL TEMPORARY TRAFFIC CONTROL DEVICES (DRUMS, SIGNS, BARRIERS, ETC.) BEFORE CONSTRUCTION ACTIVITIES BEGIN.
2. PRIOR TO CONSTRUCTION OF LENDON LANE CONNECTOR, THE EXISTING POND IS TO BE DRAINED.
3. CONSTRUCT PROPOSED PORTIONS OF LENDON LANE CONNECTOR, AS SHOWN BY
4. MAINTAIN INGRESS AND EGRESS TO ADJACENT PROPERTIES AT ALL TIMES.

PROPERTY AND EXISTING R/W LINE
REQUIRED R/W LINE
CONSTRUCTION LIMITS
EASEMENT FOR CONSTR & MAINTENANCE OF SLOPES
EASEMENT FOR CONSTR OF SLOPES
EASEMENT FOR CONSTR OF DRIVES

BEGIN LIMIT OF ACCESS.....BLA
END LIMIT OF ACCESS.....ELA
LIMIT OF ACCESS
REQ'D R/W & LIMIT OF ACCESS

PBS&J

SCALE IN FEET
0 50 100 200

REVISION DATES

STATE OF GEORGIA
DEPARTMENT OF TRANSPORTATION
OFFICE: PROGRAM DELIVERY

CONSTRUCTION STAGING PLAN

SR 316, STAGE 1
STA. 26+00 - STA. 39+25

DRAWING No. 19A-14

3/11/2007 GPLN