USE ON CONSTRUCTION

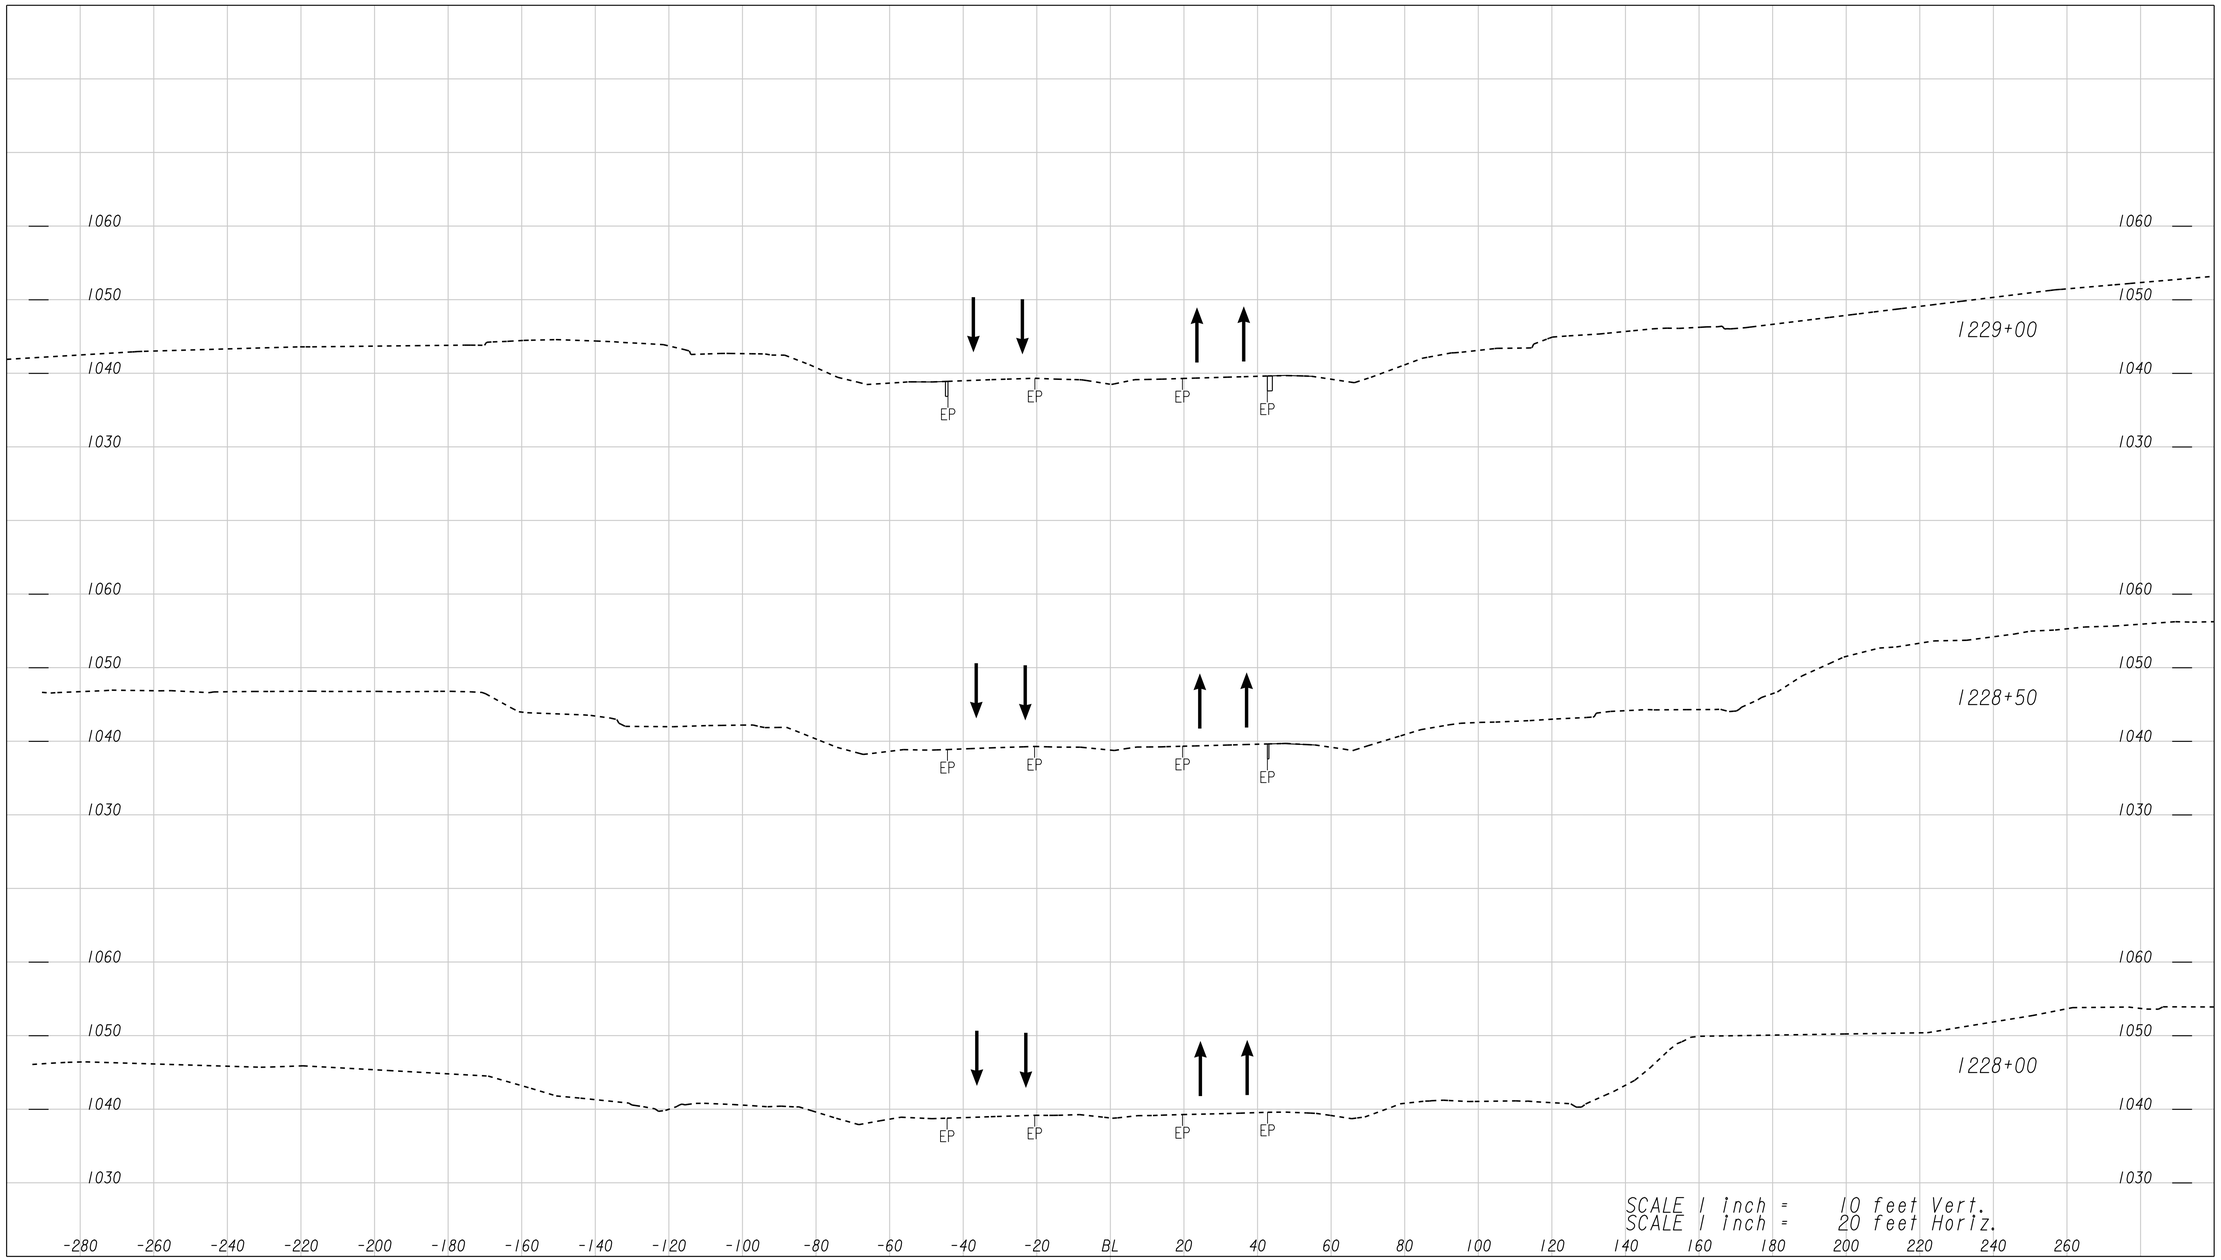

REVISION DATES
01/23/2013

PBSJ

STATE OF GEORGIA
DEPARTMENT OF TRANSPORTATION

OFFICE: PROGRAM DELIVERY

CONSTRUCTION STAGING CROSS SECTIONS

SR 316 STAGE 1
SR 316 MAINLINE

DRAWING No. 19A-25

GPLN