STATE	PROJECT NUMBER	SHEET NO.	TOTAL SHEETS
GA	MSL00-0004-00(086)	236	1236

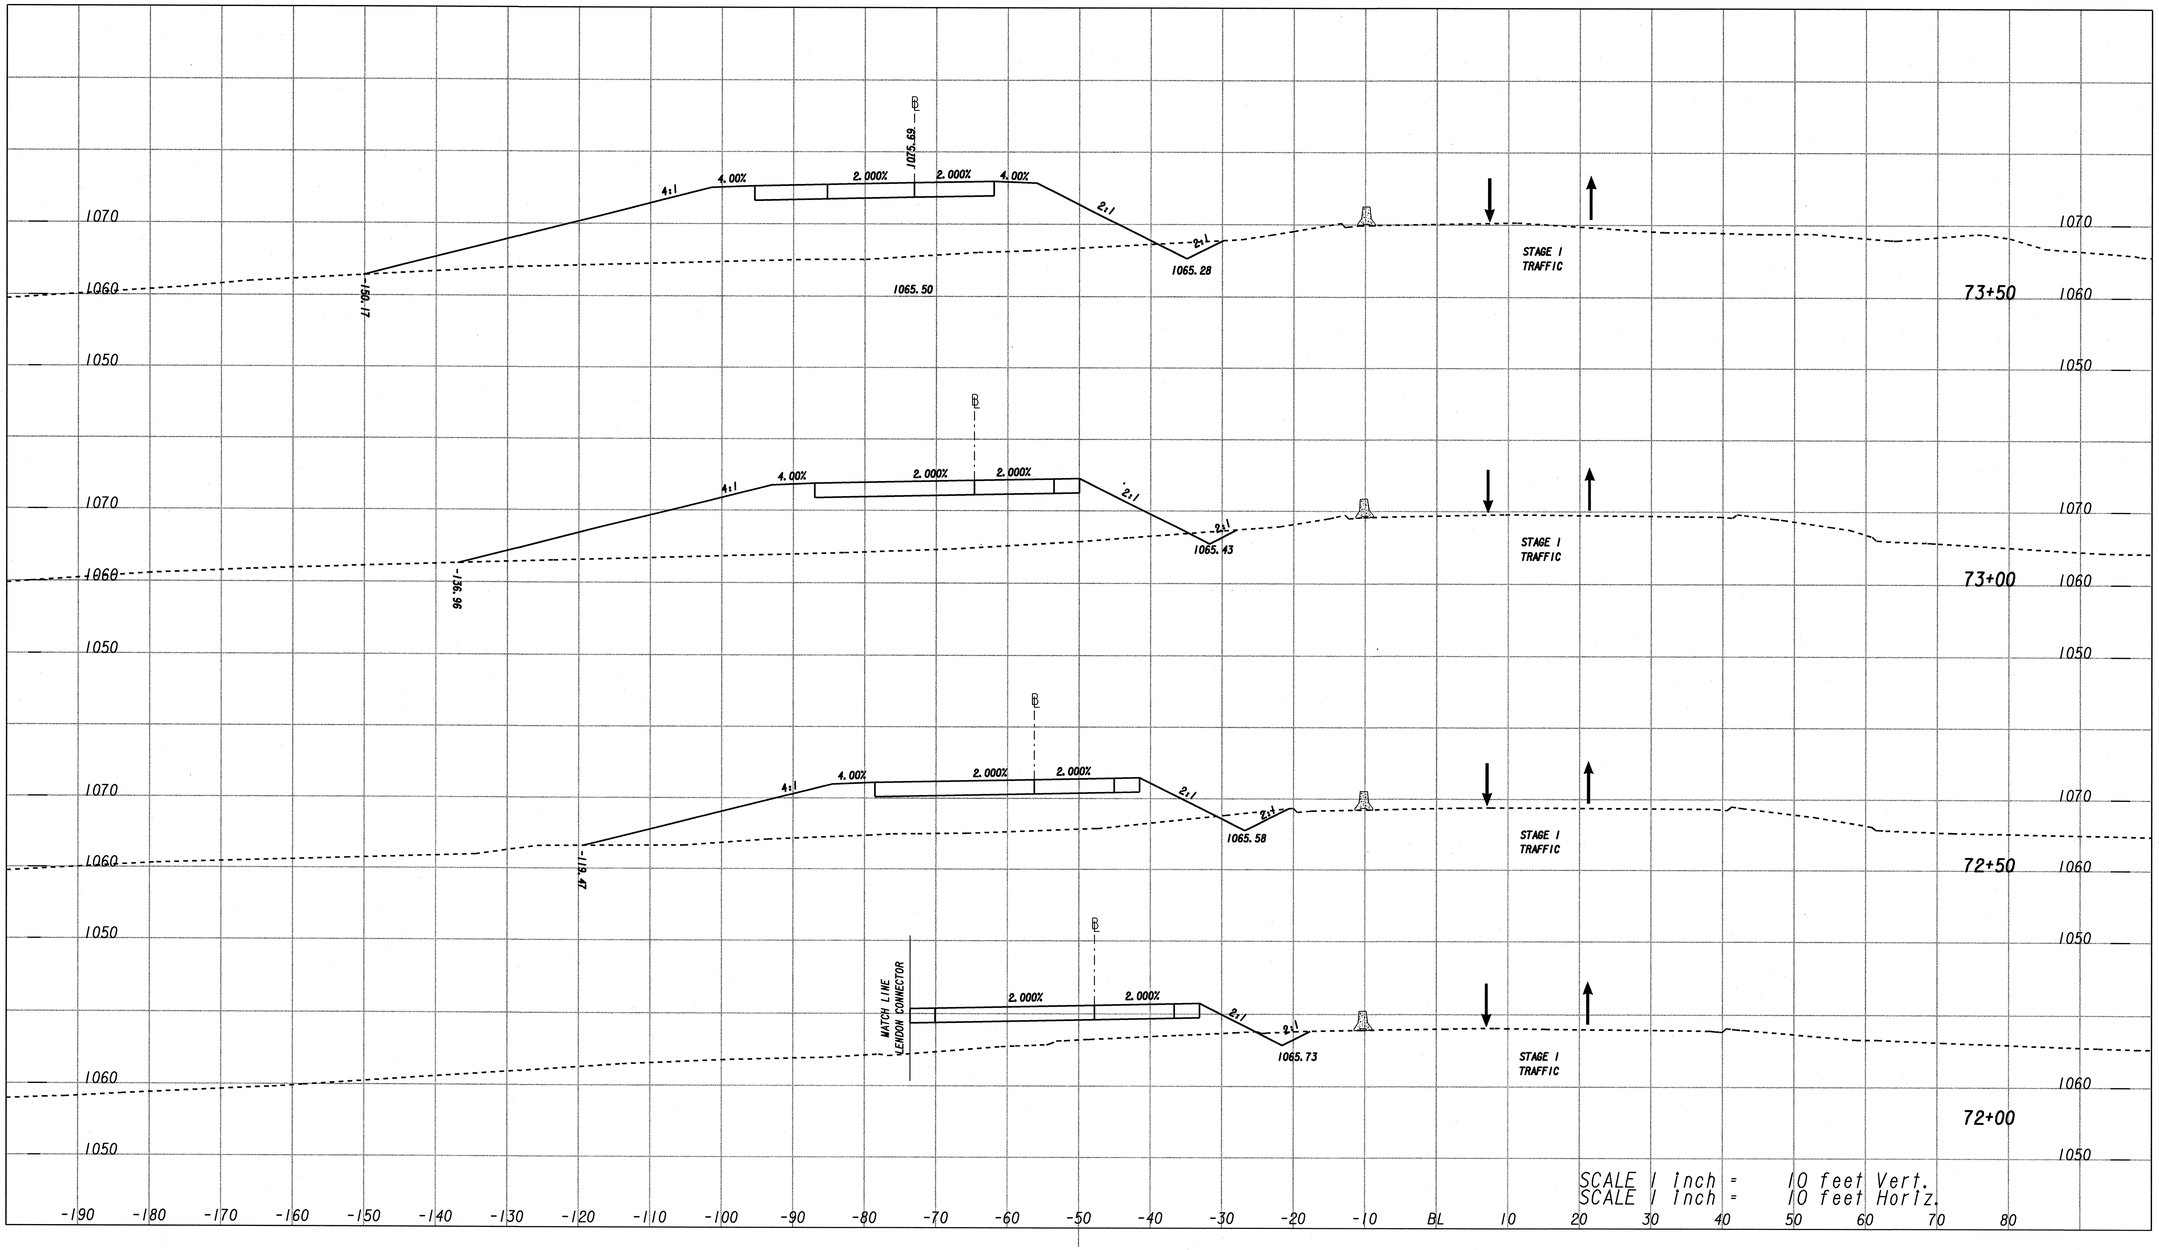

PBS&J

REVISION DATES

STATE OF GEORGIA
DEPARTMENT OF TRANSPORTATION

OFFICE: PROGRAM DELIVERY

CONSTRUCTION STAGING CROSS SECTIONS

STAGE 1 - COLLINS HILL ROAD
STA. 72+00.00 TO STA. 73+50.00

DRAWING No. 19A-99