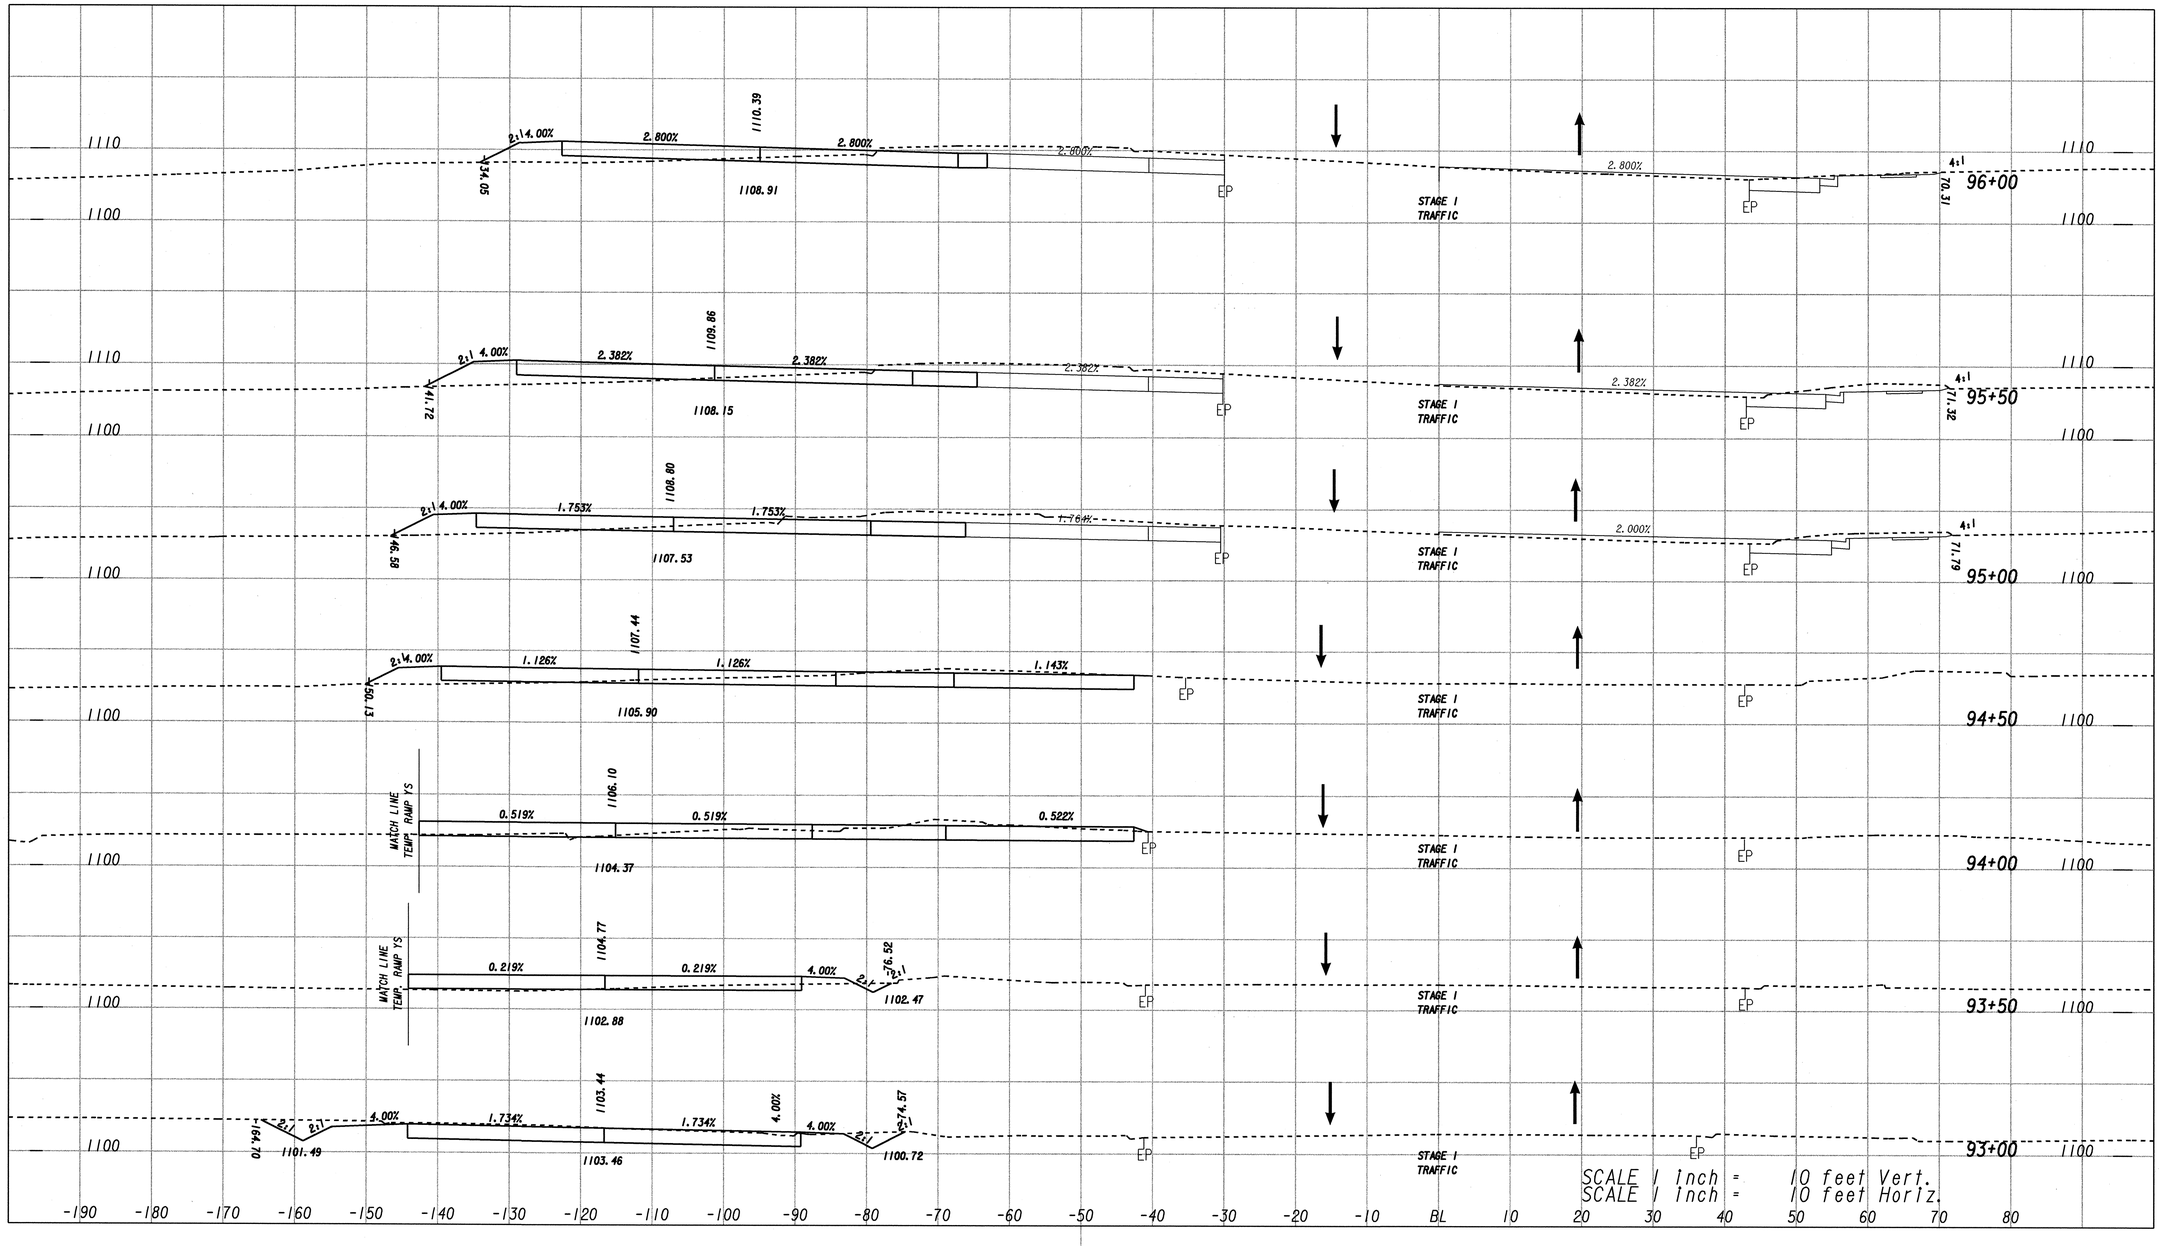

PBSJ

REVISION DATES		

STATE OF GEORGIA
DEPARTMENT OF TRANSPORTATION

OFFICE: PROGRAM DELIVERY

CONSTRUCTION STAGING CROSS SECTIONS

STAGE 1 - SR 20 (BUFORD DRIVE)
STA. 93+00.00 TO STA. 96+00.00

DRAWING No. 19A-116